

PROPOSED SITE SIGNAGE

ITEM 1 - FASCIA SIGN

SEE SPECIFICATION PAGE FOR DETAIL.

SIZE: 13,223MM X 445MM X 70MM

ITEM 2 - PROJECTING SIGN

ALUMINIUM SIGNCASE FINISHED RED.
OPAL ACRYLIC FACES ON BOTH SIDES OF SIGN
(SIGN IS DOUBLE SIDED) WITH FACE APPLIED
DIGITALLY PRINTED GRAPHICS. INTERNALLY
ILLUMINATEDBY LED'S.

SIZE: 940MM X 610MM X 150MM D

ITEM 3 - PETG FRAMES

EXTRUDED ALUMINIUM PANATRIM FRAME FINISHED
WHITE TO INCORPORATE A CLEAR POLYCARBONATE
FACE WITH A DIGITALLY PRINTED IMAGE APPLIED TO
REVERSE OF THE PANEL BACKED UP WITH WHITE
VINYL/FOAMEX.

A. SIZE: 1993MM X 1340MM

INCLUDES 20MM TOP/BOTTOM BRACKET

ITEM 4 - WINDOW GRAPHICS

DIGITALLY PRINTED WINDOW GRAPHIC EX-INTERNALLY APPLIED
TO GLAZING. FULL HEIGHT GRAPHICS ARE REQUIRED TO BLOCK VIEW
TO BACK OF COUNTER, CIGARETTE GANTRY AREA, AND BACK OF
HOUSE AREAS, HALF HEIGHT GRAPHICS ARE REQUIRED TO BLOCK
VIEW TO BACK OF SHELVING AND REFRIGERATION UNITS, AND
REMAINDER OF GRAPHICS ARE SAFETY AND SITE ID RELATED.

A : 900MM X 2015MM

SUBJECT TO SURVEY

ITEM 5 - MANIFESTATION



PUSH/PULL & WINDOW MANIFESTATION

SIZE: TO SUIT AREA

ITEM 6 - POSTER CASES

LOCKABLE POSTER CASES,
ANODISED SILVER - 2 OFF

SIZE: 575MM X 830MM

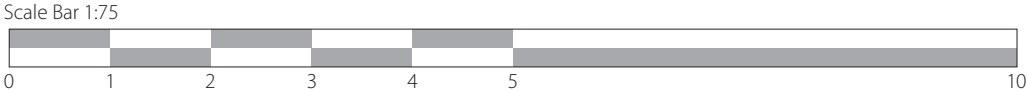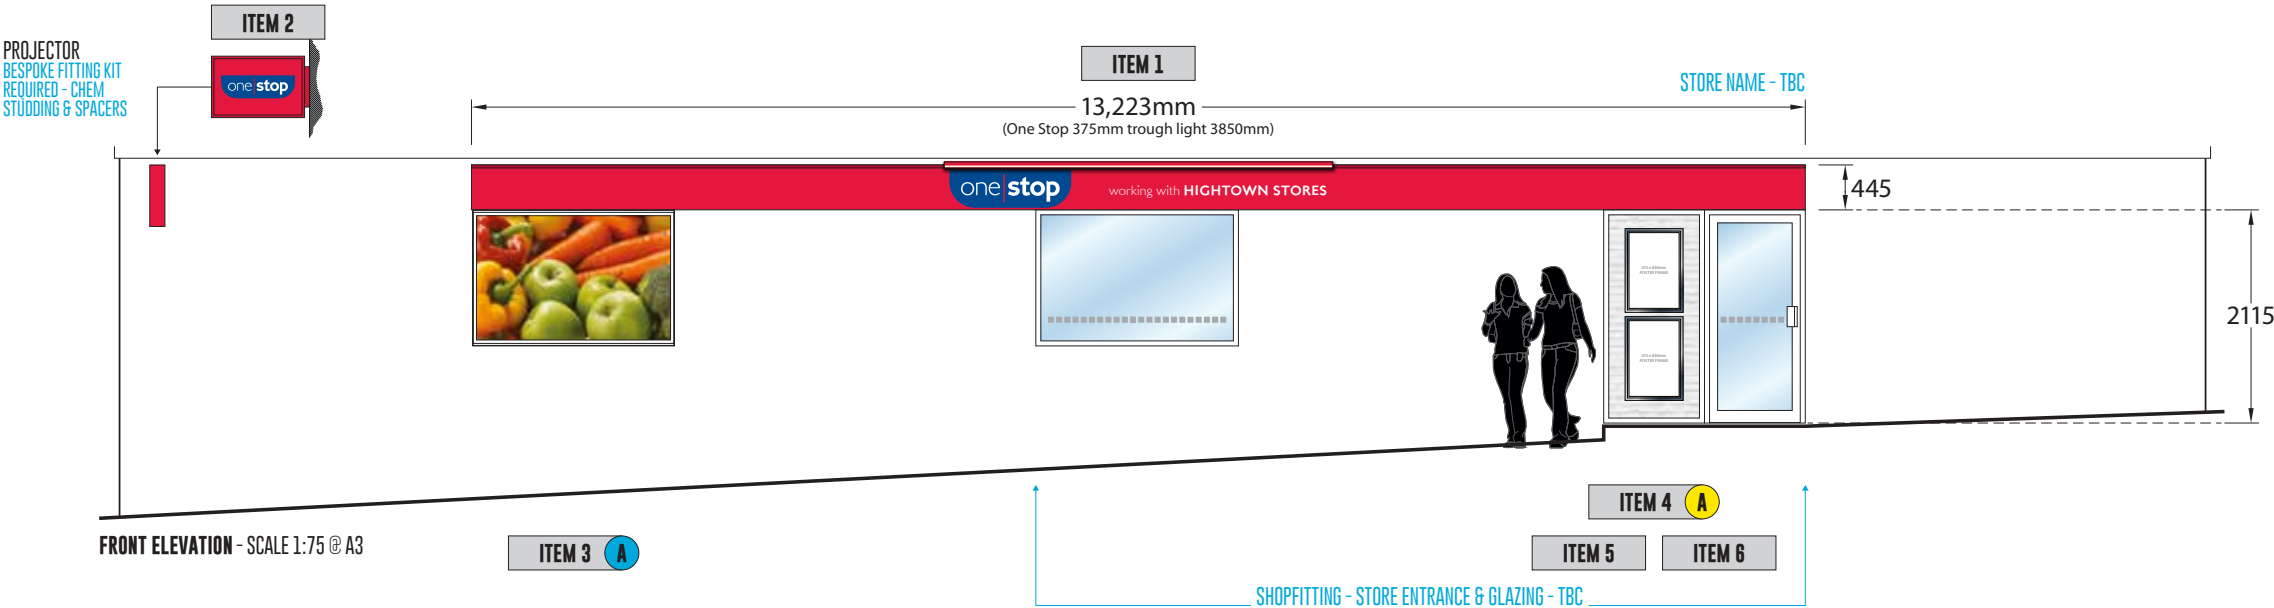

Key: ● ACM Panel ● PETG ● Window Vinyl - External ● Window Vinyl - Internal



Unit 7 Fulcrum One, Solent Way
Whiteley, Hants PO15 7FE
Tel: 0845 8722 870
Fax: 0845 8722 871
Web: www.innovatesigns.co.uk
Email: info@innovatesigns.co.uk

CLIENT	One Stop Stores	REF No.	JG/9671/9672	REV	DATE	DESCRIPTION
STORE NAME	Liversedge Halifax Road	DATE	26/10/2018	-	-	-
EPOS CODE	6348	SCALE	as detailed @ A3	-	-	-
PROJ TYPE	Franchise	DRAWN	IW	-	-	-
PM	Jason Greenwood	DWG No.	A	-	-	-

This drawing is for approval purposes.
Please check all details noted on the drawing including spelling, and provide written confirmation of your approval to the Innovate Signs project manager. Once approved production will commence based on the approved drawing. Any changes made after production has begun will incur an additional cost.