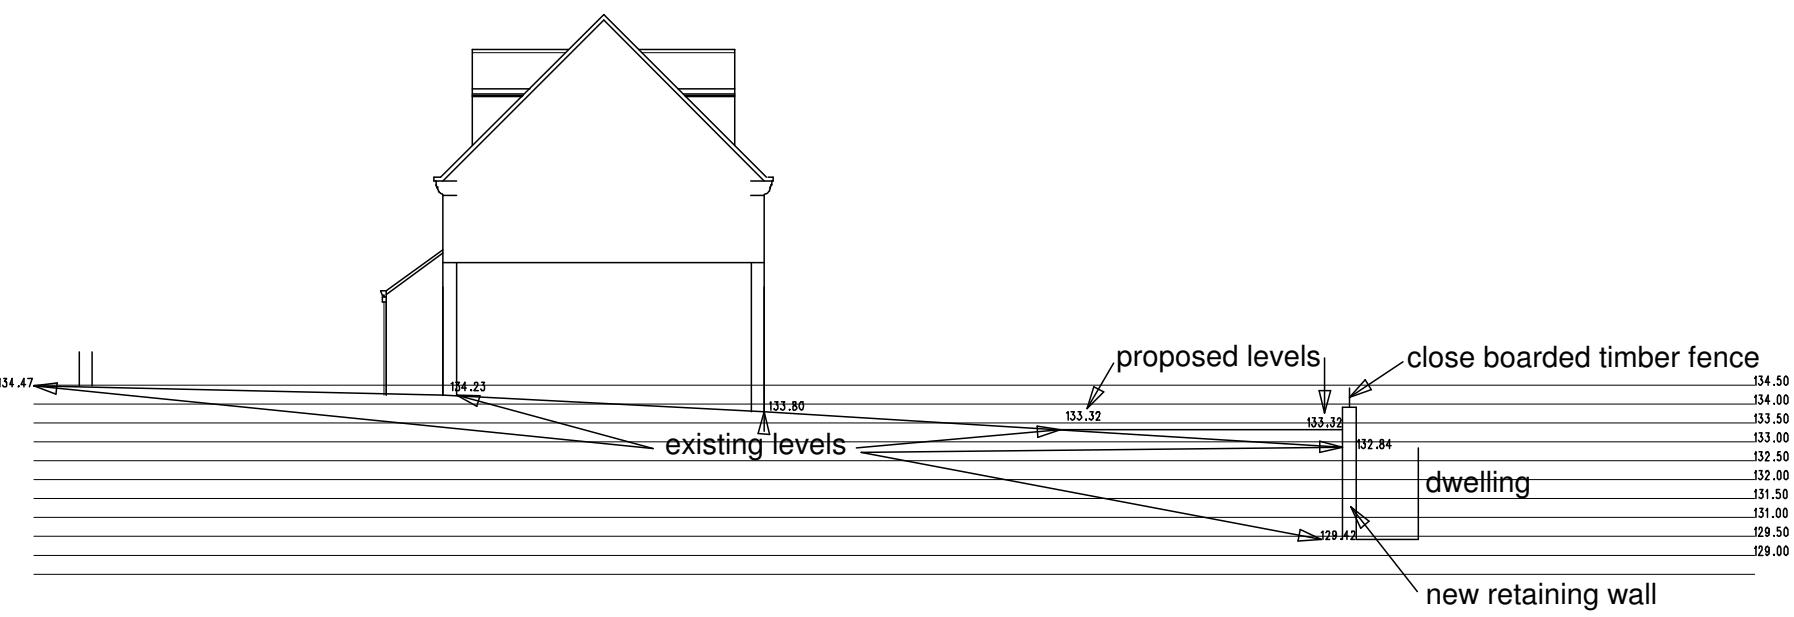


DRG No:18_171.0.1A

LEVEL DATUM	GPS
GRID DATUM	ARBITRARY
B.M. USED	GPS STN: ST03 Value 135.236m

REV A 5 March 2019 - Repositioned on site and parking amended