


 


Typical House Type 3

- External Walls – Ibstock Mellow Ashridge Stock
- Textured Brick side panels – Ibstock Amato Blend Stock
- Stone copings – Yorkshire natural stone
- Cebrit Diamond Slate hanging to counter elevations and roof.
- Aluminium windows/doors – powder coated signal grey RAL 7004
- External metal trins and frames – slate grey RAL 7015




Windows – Signal Gret RAL 7004

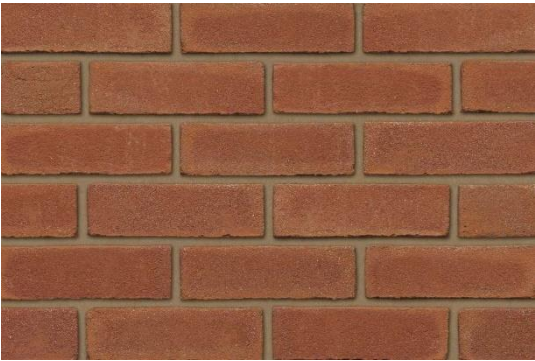

Main Body Brick- Ibstock Mellow Ashridge Stock



Cebrit Diamond Slate wall hanging/roof

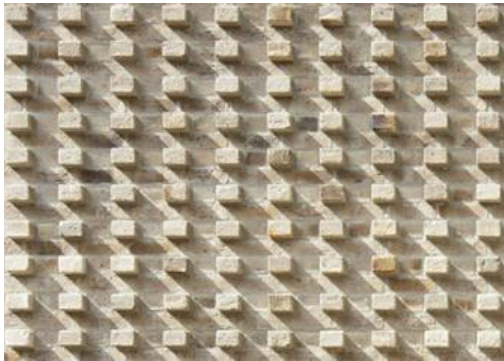

Textured Brick side panels – Ibstock Amato Blend Stock