




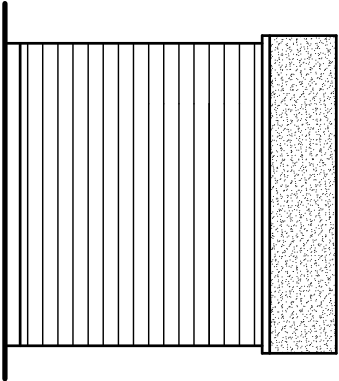


Side Elevation

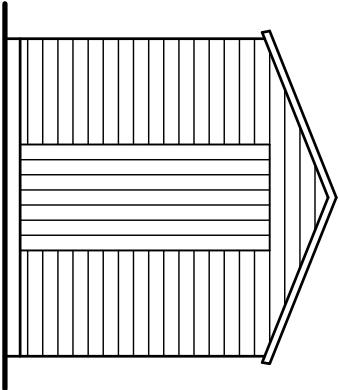

Front Elevation

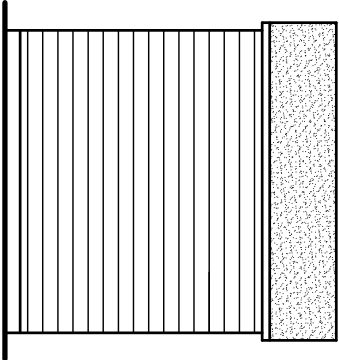

Side Elevation

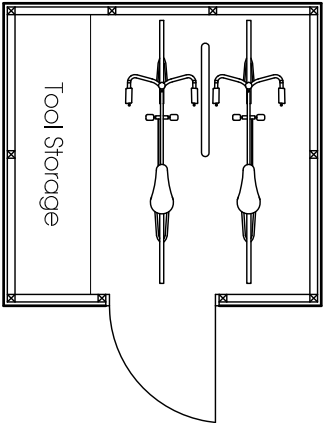

Floor Plan

75x50 timber frame with
proprietary finish Cedar timber
boarding with secret fixing.
Mineral surface roofing felt on
marine ply deck.

Shed floor to be concrete slab
with cycle locking provision fixed
to slab

Rev A: Floor shown as concrete
Revisions: 22.02.18

Residential Development
at Bank End Lane
Almondbury
Huddersfield

Cycle Shed

Farrar Bamforth Associates Ltd.

Chartered Architectural Technologists

51, Trinity Street, Huddersfield HD1 4DN
Tel. (01484) 424008 Fax. (01484) 512305
E-mail : design@farrarbamforth.co.uk
Website : www.farrarbamforth.co.uk

Drawn	M/SC
Date	February 2018
Scales	1:50 @ A4
Drawing No.	17/D34/28
	Rev. A