



South Elevation

traditional hipped
slate roof

aluminium profile
gutters
on stone corbels

art stone walling
with quoin
detailing

upvc doors
with artstone
cill and head



East Elevation

traditional hipped
slate roof


aluminium profile
gutters
on stone corbels

art stone walling
with quoin
detailing

upvc windows
with artstone
detail
surrounds



North Elevation

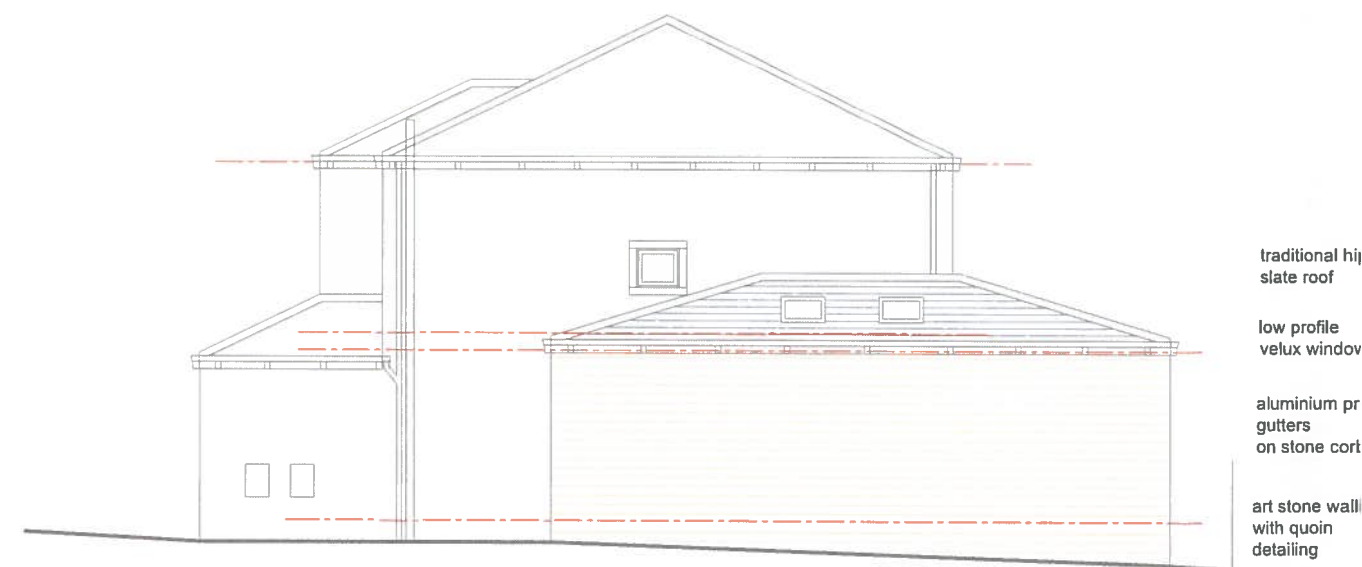

West Elevation

traditional hipped
slate roof

low profile
velux window

aluminium profile
gutters
on stone corbels

art stone walling
with quoin
detailing

Client:	Ben Daniels	Project:	Extensions	Scale:	1:100	Date:	February 2019
Address:	1b Leak Hall Crescent Denby Dale HD8 8RZ	Drg Title:	Proposed Elevations	Drg No:	LHC05	Status:	Planning
				Revision:	#		