




NOTE
MATERIALS TO MATCH EXISTING
THESE NOTES DO NOT COMPRISE A FULL SPECIFICATION
THEY ARE FOR GENERAL GUIDANCE ONLY AND THEIR
PRIMARY FUNCTION IS TO ASSIST LOCAL AUTHORITY
OFFICERS IN DETERMINING BUILDING REGULATION COMPLIANCE.
ALL DIMENSIONS MUST BE CHECKED ON SITE PRIOR TO WORKS
STARTING.
ALL WORKS MUST BE CARRIED OUT IN ACCORDANCE WITH
CURRENT BUILDING REGULATIONS, CODES OF PRACTICE AND
PLANNING OFFICERS REQUIREMENTS.
ALL MATERIALS MUST COMPLY WITH CURRENT BRITISH STANDARDS
IN SITUATIONS USED.

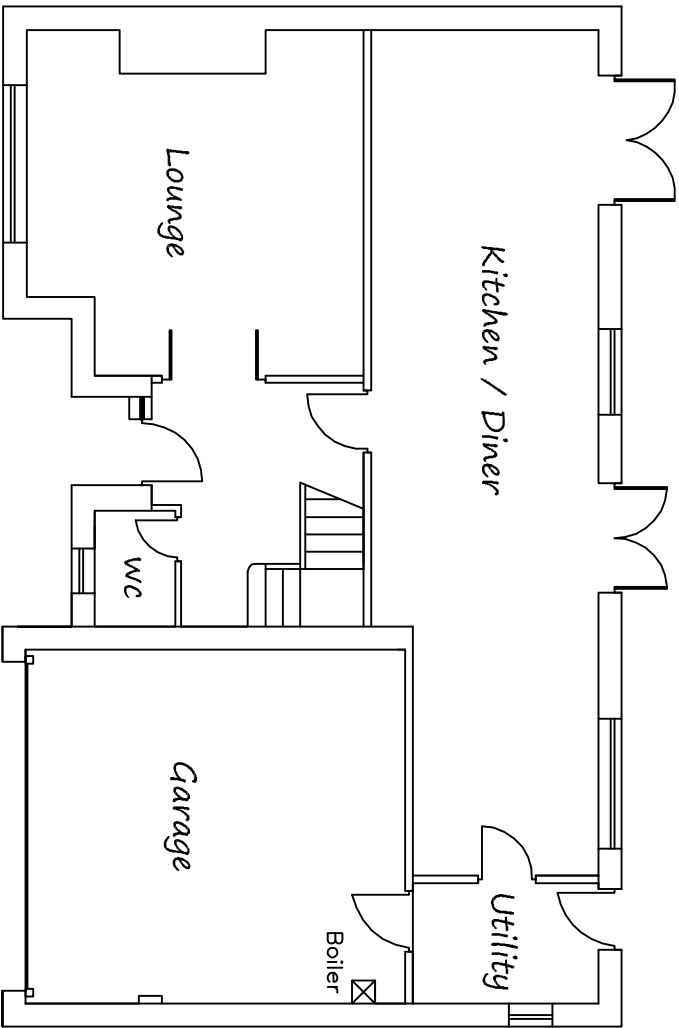

Existing Ground Floor Plan 1:100

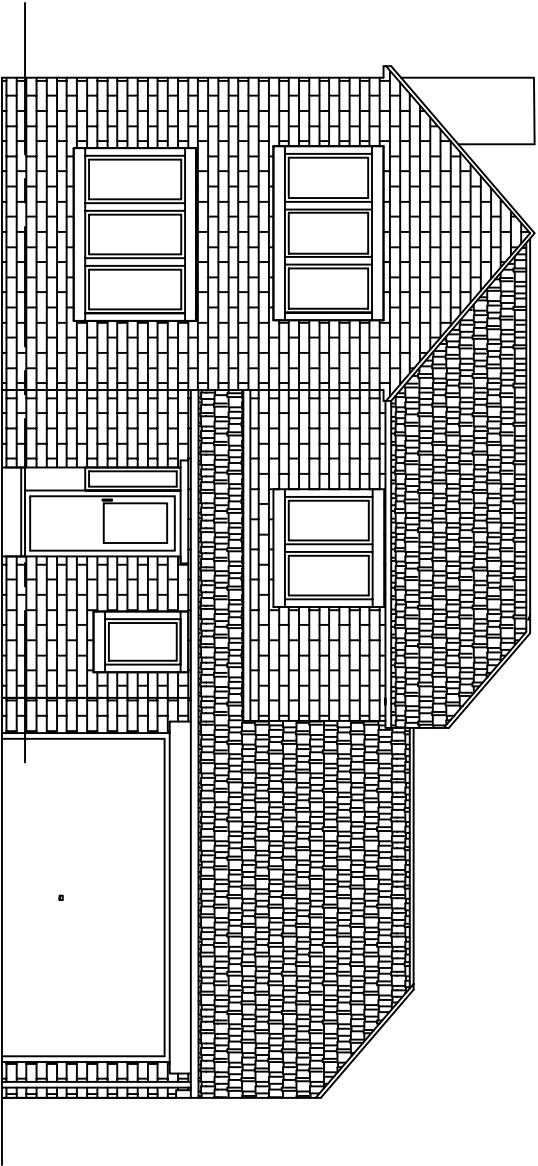

Existing Front Elevation 1:100

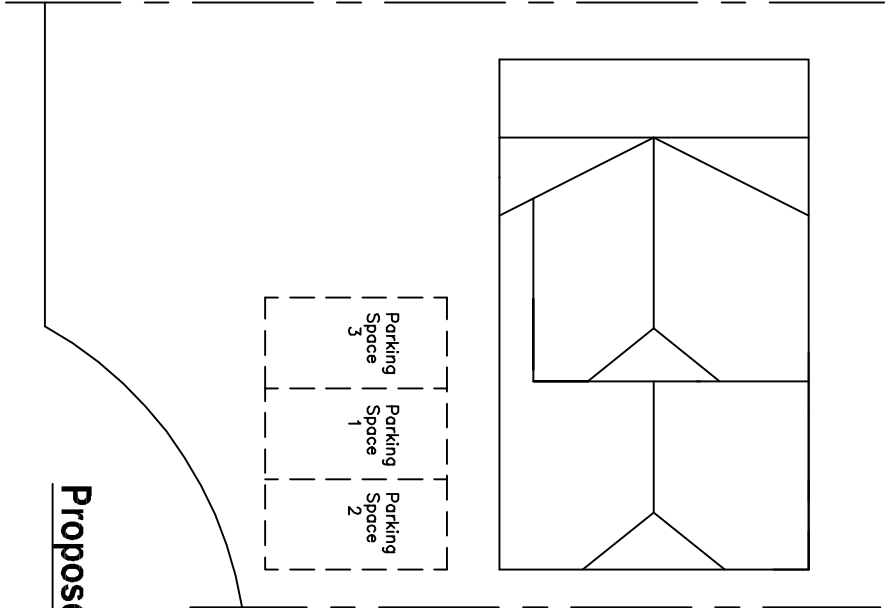

Proposed Car Parking Spaces 1:200

Client		MR & MRS BANE	
Job		3 PINWOOD GARDENS MIRFIELD	
Title		EXISTING PLAN AND ELEVATION	
Drawn By		RK	Date FEB 2019
Eng. Check			Scale
Tech. Check			1:100/200
Drawing No.		2019 / 176 / 01	
		Rev.	A