


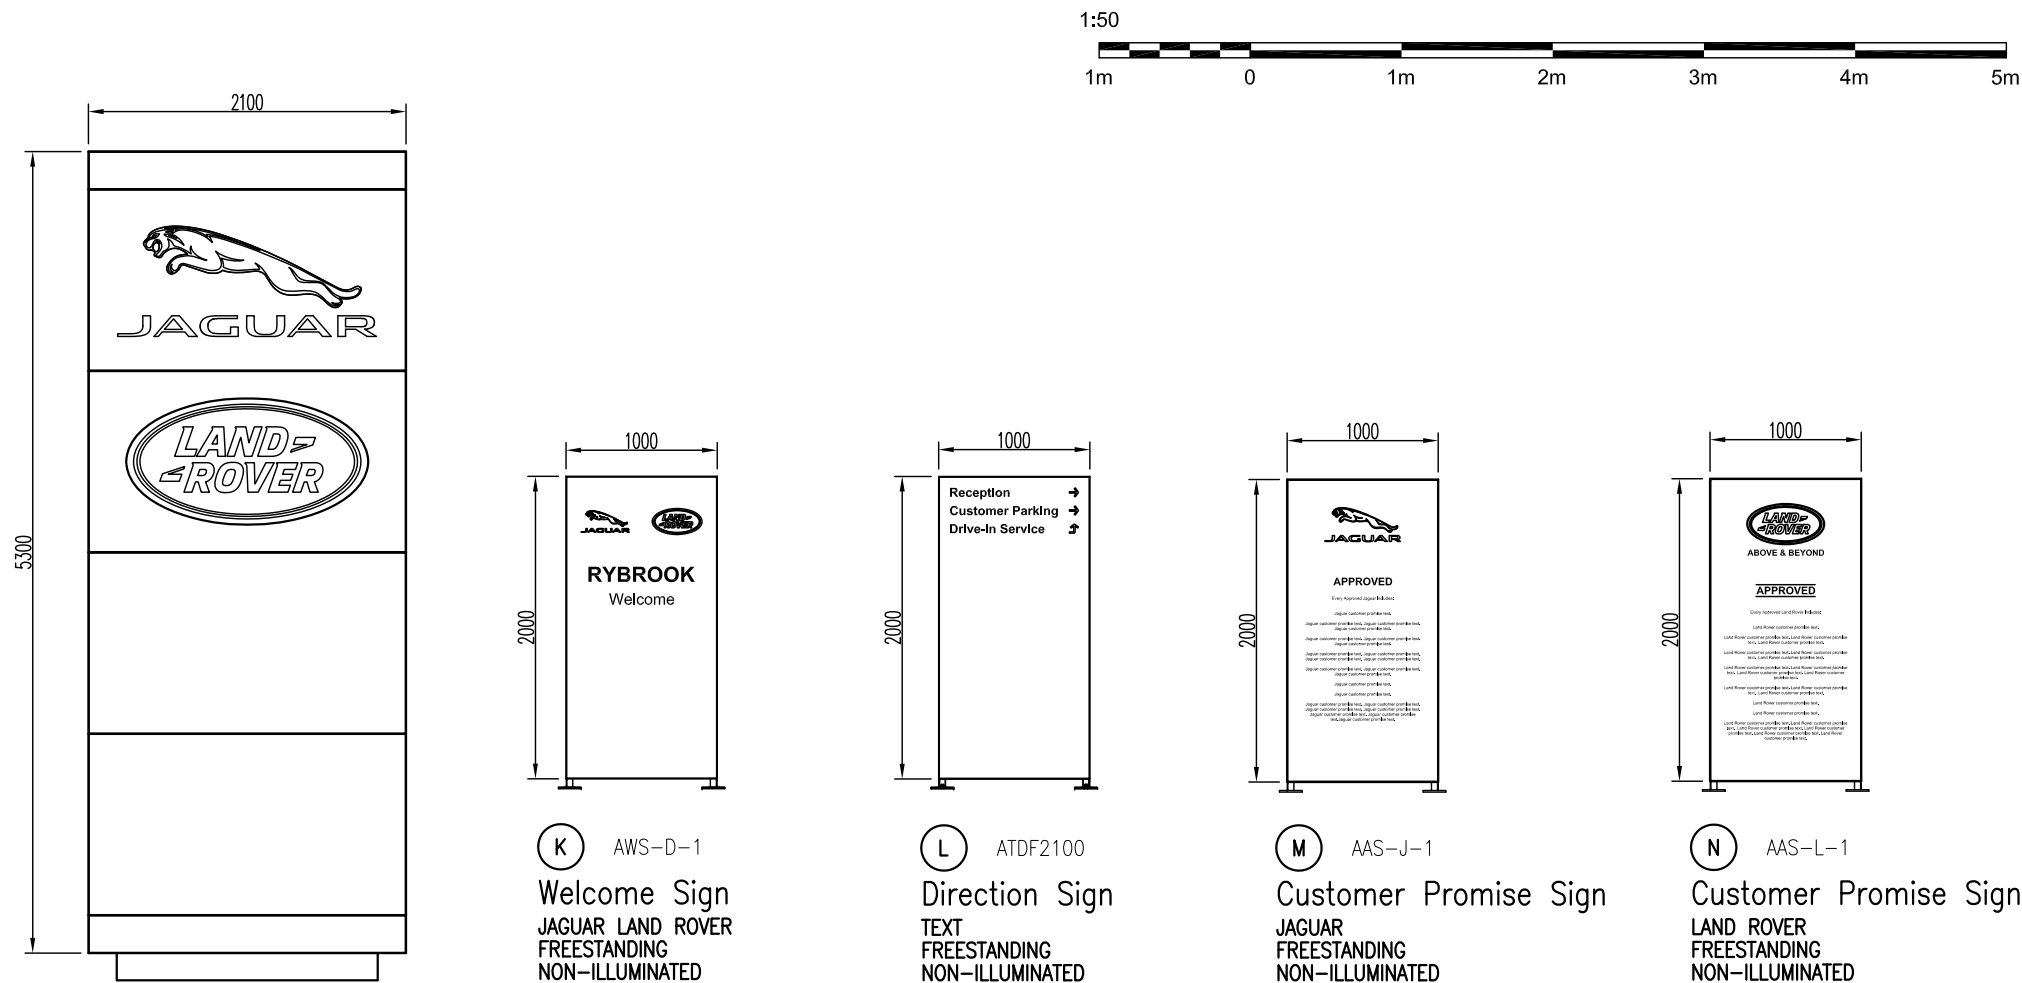


A APL-D5
Dual Brand Pylon
JAGUAR LAND ROVER
ILLUMINATION: LOGOTYPES
HEIGHT: 5300 WIDTH: 2100
BASE: NEW CONCRETE FOUNDATION
AND BASE CAGE REQUIRED
NOTE: 10 AMP

K AWS-D-1
Welcome Sign
JAGUAR LAND ROVER
FREESTANDING
NON-ILLUMINATED
HEIGHT: 2000 WIDTH: 1000
SINGLE SIDED
FIX TO: NEW FOUNDATION
RYBROOK
Welcome


L ATDF2100
Direction Sign
TEXT
FREESTANDING
NON-ILLUMINATED
HEIGHT: 2000 WIDTH: 1000
SINGLE-SIDED
FIX TO: NEW FOUNDATION
Reception
Customer Parking
Drive-in Service

M AAS-J-1
Customer Promise Sign
JAGUAR
FREESTANDING
NON-ILLUMINATED
HEIGHT: 2000 WIDTH: 1000
SINGLE-SIDED
FIX TO: NEW FOUNDATION
APPROVED
'Customer Promise' text


N AAS-L-1
Customer Promise Sign
LAND ROVER
FREESTANDING
NON-ILLUMINATED
HEIGHT: 2000 WIDTH: 1000
SINGLE SIDED
FIX TO: NEW FOUNDATION
APPROVED
'Customer Promise' text

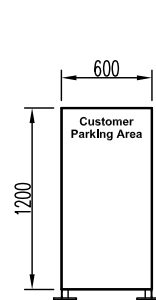


P ATDF1200
2 x Direction Sign
TEXT
FREESTANDING
NON-ILLUMINATED
HEIGHT: 1200 WIDTH: 600
SINGLE-SIDED
FIX TO: NEW FOUNDATION
Customer
Parking Area

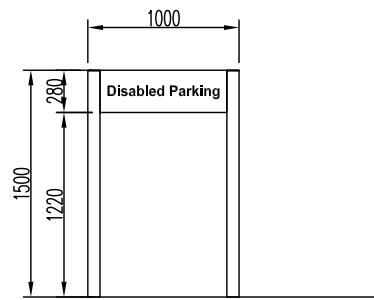

Q
2 x Nova Direction Sign #1
TEXT
FREESTANDING
NON-ILLUMINATED
HEIGHT: 1500 WIDTH: 1000
SINGLE SIDED
FIX TO: NEW FOUNDATION
Disabled Parking
NOTE: SIGNAGE NOT REQUIRED IF APPROPRIATE
GROUND MARKINGS ARE PROVIDED

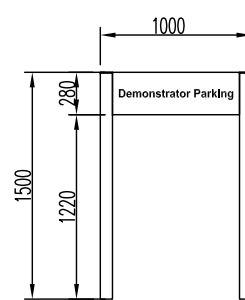

R
5 x Nova Direction Sign #2
TEXT
FREESTANDING
NON-ILLUMINATED
HEIGHT: 1500 WIDTH: 1000
DOUBLE SIDED
FIX TO: NEW FOUNDATION
SIDE ONE: Demonstrator Parking
SIDE TWO: Demonstrator Parking

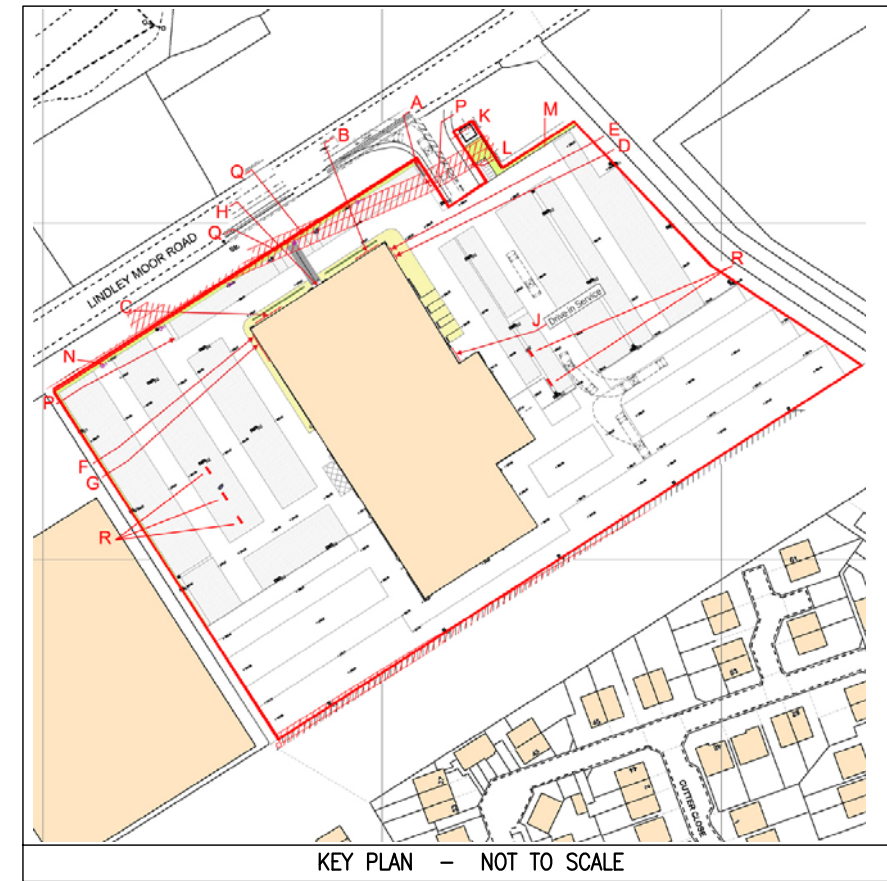

Sign Specialists

Registered Office and Studios:
Unit 19, Oxleasow Road
East Moons Moat Industrial Estate
Redditch, Worcestershire, B98 0RE
T: 01527 504250
F: 01527 504251
E: enquiries@sign-specialists.co.uk
W: sign-specialists.co.uk

Copyright © Sign Specialists Limited 2015



Project
JAGUAR LAND ROVER

Drawing
Rybrook
Huddersfield
PROPOSED SIGNAGE

Scales
1:50 @ A3

Managers Responsible
-

LEVEL 1 Drawn
Signature
Date
JB 11/03/19

LEVEL 2 Checked
Signature
Date

LEVEL 3 Authorised
Signature
Date

Project No.
127759

Drawing No.
127759W1A

A3 Sh 2 of 2

PLANNING ISSUE

REVISIONS:				
A - 11/03/19	FIRST ISSUE	JB	SS	
A'-1st ISSUE	REVISION	BY	NOTIFIED	