

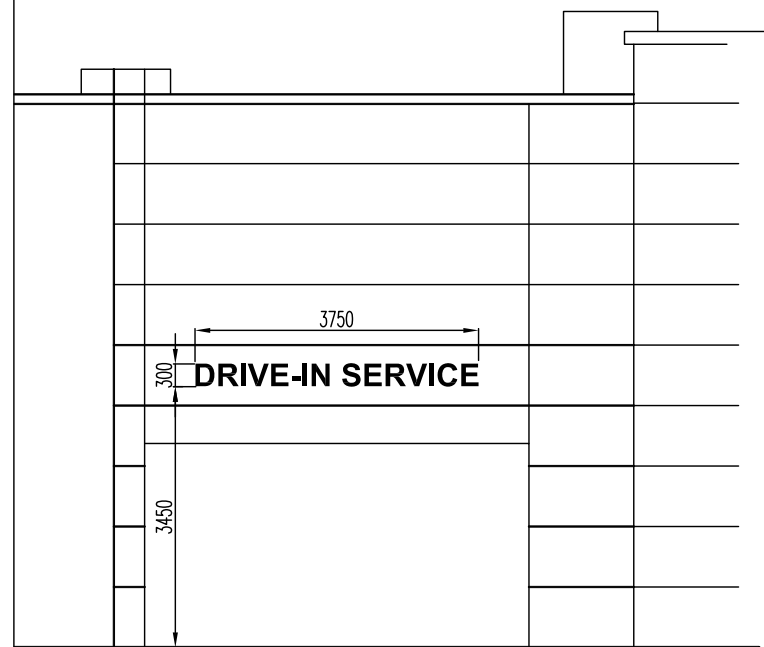


(C) LW6
Land Rover Wordmark and Logo
LAND ROVER
WALL MOUNTED
ILLUMINATION: WORDMARK AND LOGO
HEIGHT: 850 WIDTH: 9479
FIX TO: CLADDING
CAPITAL LETTER HEIGHT: 500
NOTE: 5 AMP

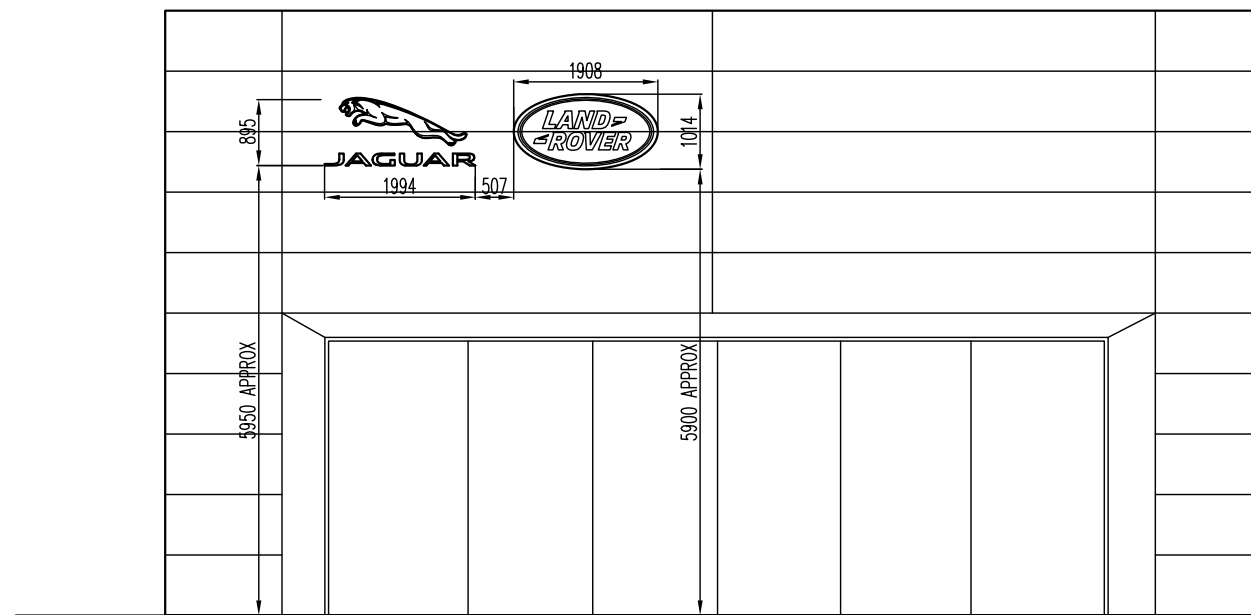

(G) LV6N
 Land Rover Logotype
 LAND ROVER
 WALL MOUNTED
 ILLUMINATION: LOGOTYPE
 HEIGHT: 1014 WIDTH: 1908
 FIX TO: CLADDING
 NOTE: 5 AMP

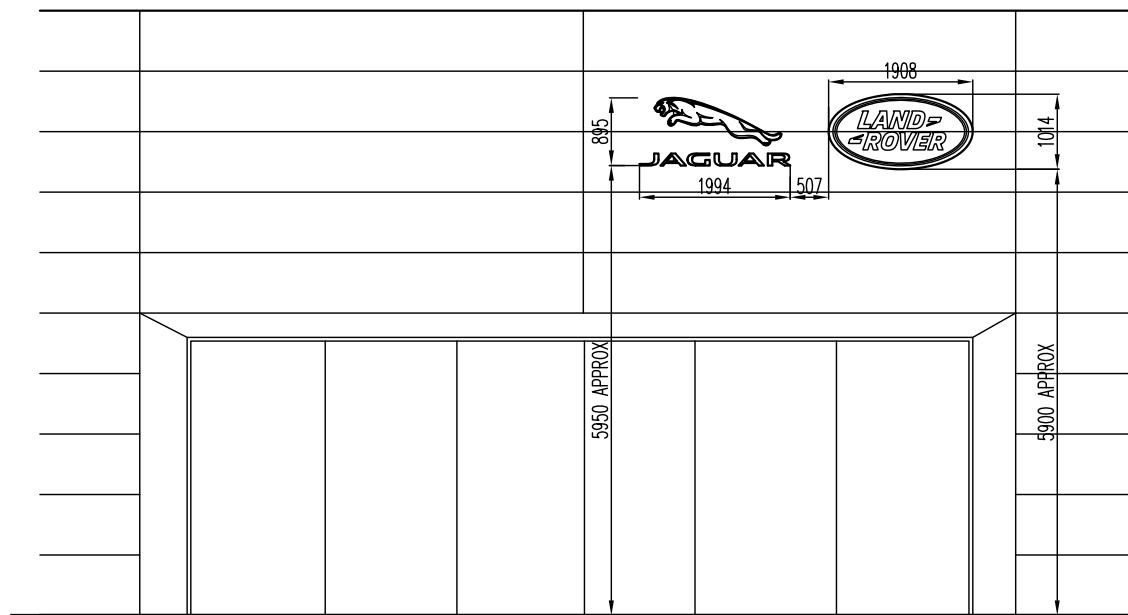

Sh 1 of 2

PLANNING ISSUE

REVISIONS:			
	A – 11/03/19	FIRST ISSUE	JB SS
	A'-1st ISSUE	REVISION	BY NOTIFIED