

AIL-300 INDIVIDUAL LETTERS

1. 3MM ACRYLIC LETTER FACE FINISHED GLOSS BLACK ON 3MM DENSE WHITE ACRYLIC LETTER FRONT. 3MM OPAL ACRYLIC LETTER RETURNS. 5MM CLEAR ACRYLIC BACK TRAY / DIFFUSER WITH BLOCK-OUT VINYL LEAVING 10MM CLEAR BORDER. 25MM CLEAR ACRYLIC LOCATORS. INTERNAL LED ILLUMINATION TO RETURNS AND THROUGH BACK TRAY / DIFFUSER.

2. DEPTH/PROJECTION: 68 MM MAX.

3. ILLUMINATION: INTERNAL WHITE LED, STATIC.

SITE SPECIFIC DATA

MESSAGE: DRIVE-IN SERVICE

CAPITAL LETTER HEIGHT: 300 MM

SPREAD OF TEXT: 3750 MM APPROX

HEIGHT ABOVE GROUND: 3450 MM APPROX.



Sign Specialists

Registered Office and Studios:

Unit 19, Oxleasow Road
East Moons Moat Industrial Estate
Redditch, Worcestershire, B98 0RE
T: 01527 504250
F: 01527 504251
E: enquiries@sign-specialists.co.uk
W: sign-specialists.co.uk

Copyright © Sign Specialists Limited 2015



Project

JAGUAR LAND ROVER

Drawing

INDIVIDUAL LETTERS


Scales	Status	-
Managers Responsible		-
LEVEL 1 Drawn	Signature	Date
	JB	11/05/18
LEVEL 2 Checked	Signature	Date
LEVEL 3 Authorised	Signature	Date
Project No.		-

Drawing No.

AIL-300-S1A

A4

SH 1 of 1

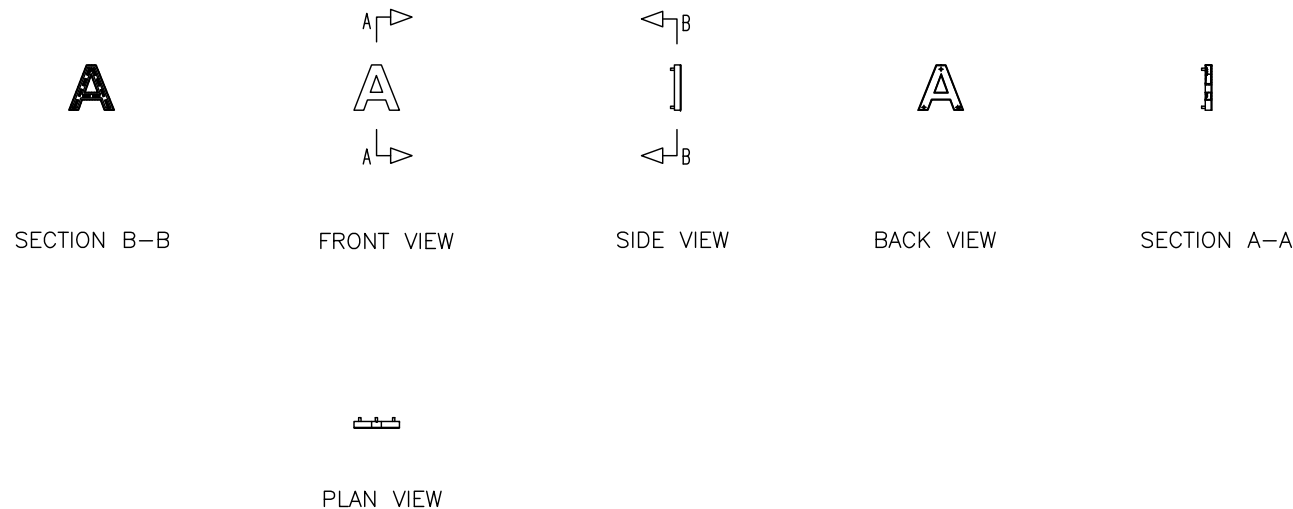

1:50

1m 0 1m 2m 3m 4m 5m

REVISIONS:

A - 11/05/18	FIRST ISSUE	JB	SS
A'-1st ISSUE	REVISION	BY	NOTIFIED