


JV6N JAGUAR LEAPER AND LETTERS

1. CHROME FINISHED ABS MOULDED LEAPER. 5MM 030 ACRYLIC BACK PLATE WITH BLOCKOUT VINYL LEAVING 10MM CLEAR BORDER. 25MM CLEAR ACRYLIC STAND-OFF BLOCKS. INTERNAL ILLUMINATION THROUGH BACK PLATE BY WHITE LED.
2. JAGUAR WORDMARK: CHROME FINISHED ABS MOULDED LETTERS BARRELLED ON THE HORIZONTAL AXIS. 5MM ACRYLIC BACK TRAY/ DIFFUSER WITH BLOCK-OUT VINYL LEAVING 10MM CLEAR BORDER. 25MM CLEAR ACRYLIC STAND-OFF BLOCKS. INTERNAL LED ILLUMINATION THROUGH BACK TRAY / DIFFUSER BY WHITE LED.
3. WIDTH: 1994 MM; HEIGHT: 895 MM; DEPTH: 150 MM MAXIMUM.
4. INTERNAL ILLUMINATION : WHITE LED, STATIC.

SITE SPECIFIC DATA


HEIGHT ABOVE GROUND: 5950 MM

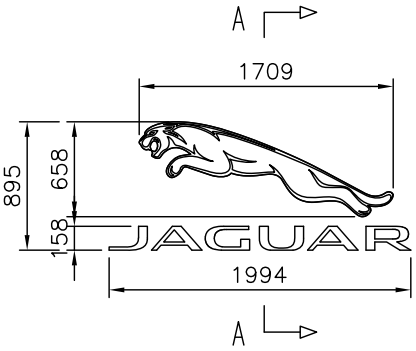


FRONT VIEW




SIDE VIEW

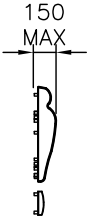

SECTION A-A

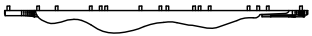

PLAN VIEW

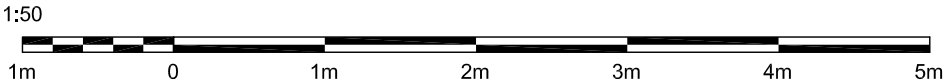

Sign Specialists

Registered Office and Studios:

Unit 19, Oxleasow Road
East Moons Moat Industrial Estate
Redditch, Worcestershire, B98 0RE
T: 01527 504250
F: 01527 504251
E: enquiries@sign-specialists.co.uk
W: sign-specialists.co.uk

Copyright © Sign Specialists Limited 2015



Project

JAGUAR LAND ROVER

Drawing

JV6N
JAGUAR LEAPER
AND LETTERS

Scales	1:50 @ A4	Status	-
Managers Responsible	JB	Signature	-
LEVEL 1 Drawn	JB	Signature	15/08/16
LEVEL 2 Checked		Signature	
LEVEL 3 Authorised		Signature	
Project No.	-		

Drawing No.

JV6N-S1A

A4

SH 1 of 1

REVISIONS:

A - 15/08/16	FIRST ISSUE	JB	VBR
A'-1st ISSUE	REVISION	BY	NOTIFIED