

ADL-400 RETAILER LETTERS

1. 3MM GLOSS BLACK ACRYLIC LETTER FACE ON 3MM DENSE WHITE ACRYLIC LETTER FRONT. 3MM OPAL ACRYLIC LETTER RETURNS. 5MM CLEAR ACRYLIC BACK TRAY / DIFFUSER WITH BLOCKOUT VINYL LEAVING 10MM CLEAR BORDER. 25MM CLEAR ACRYLIC LOCATORS.

2. DEPTH/PROJECTION: 68 MM MAX.

3. ILLUMINATION: INTERNALLY ILLUMINATED WITH STATIC, WHITE LED TO RETURN EDGES OF TEXT. NOT TO EXCEED 150 cd/m².

SITE SPECIFIC DATA

RETAILER NAME: RYBROOK

CAPITAL LETTER HEIGHT: 370 MM

SPREAD OF TEXT: 2625 MM APPROX

HEIGHT ABOVE GROUND: 3415 MM APPROX.

REF: SIGN H



Sign Specialists

Registered Office and Studios:

Unit 19, Oxleasow Road
East Moons Moat Industrial Estate
Redditch, Worcestershire, B98 0RE
T: 01527 504250
F: 01527 504251
E: enquiries@sign-specialists.co.uk
W: sign-specialists.co.uk

Copyright © Sign Specialists Limited 2015



Project

JAGUAR LAND ROVER

Drawing

**RETAILER
LETTERS**



Scales	Status	-
1:50 @ A4		
Managers Responsible		-
LEVEL 1 Drawn	Signature	Date
JB		07/05/14
LEVEL 2 Checked	Signature	Date
LEVEL 3 Authorised	Signature	Date
Project No.		-

Drawing No.

ADL-400-S1C

A4

SH 1 of 1

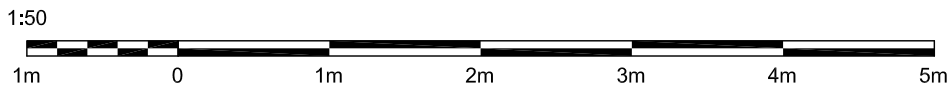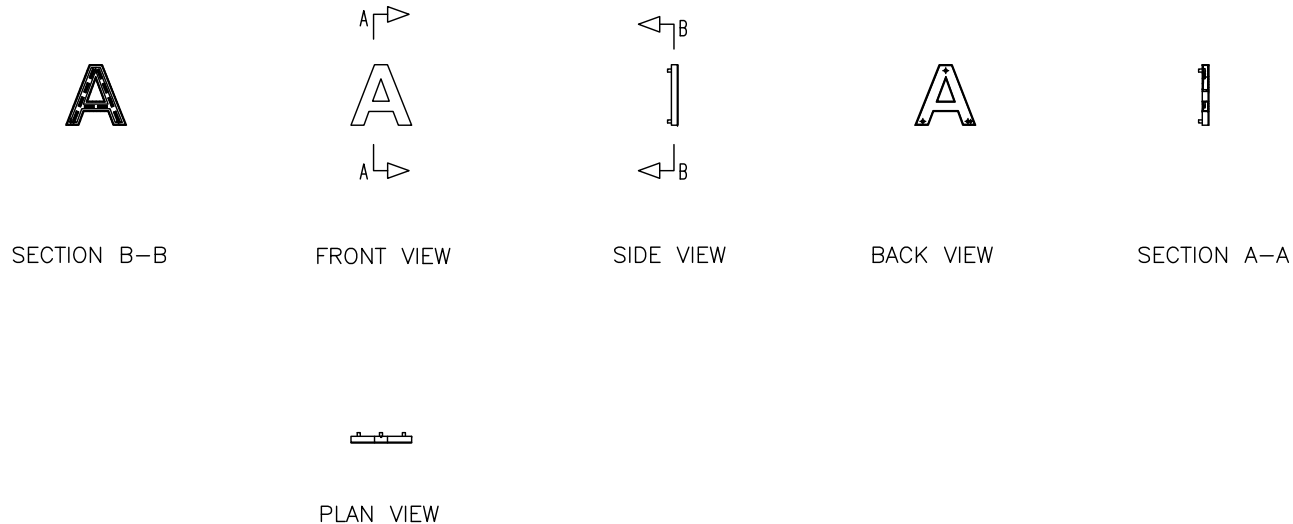

REVISIONS:	C - 08/08/17	ILLUMINATION	JB	SS
	B - 17/06/15	RETAILER NAME	JB	VBR
	A - 07/05/14	FIRST ISSUE	JB	VBR
	A'-1st ISSUE	REVISION	BY	NOTIFIED