
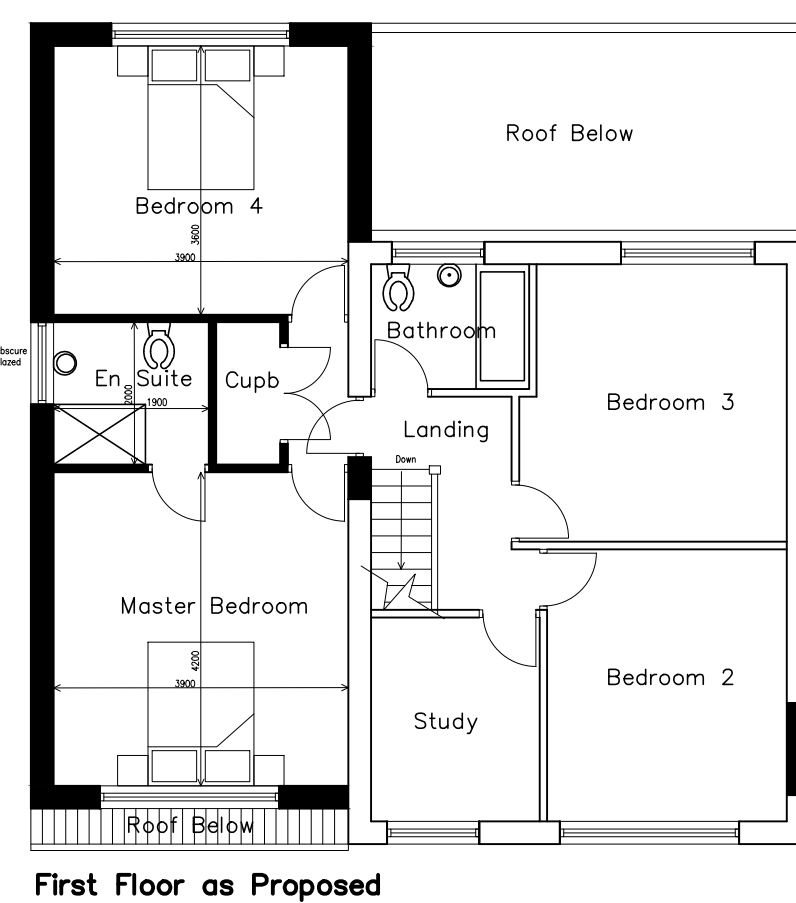
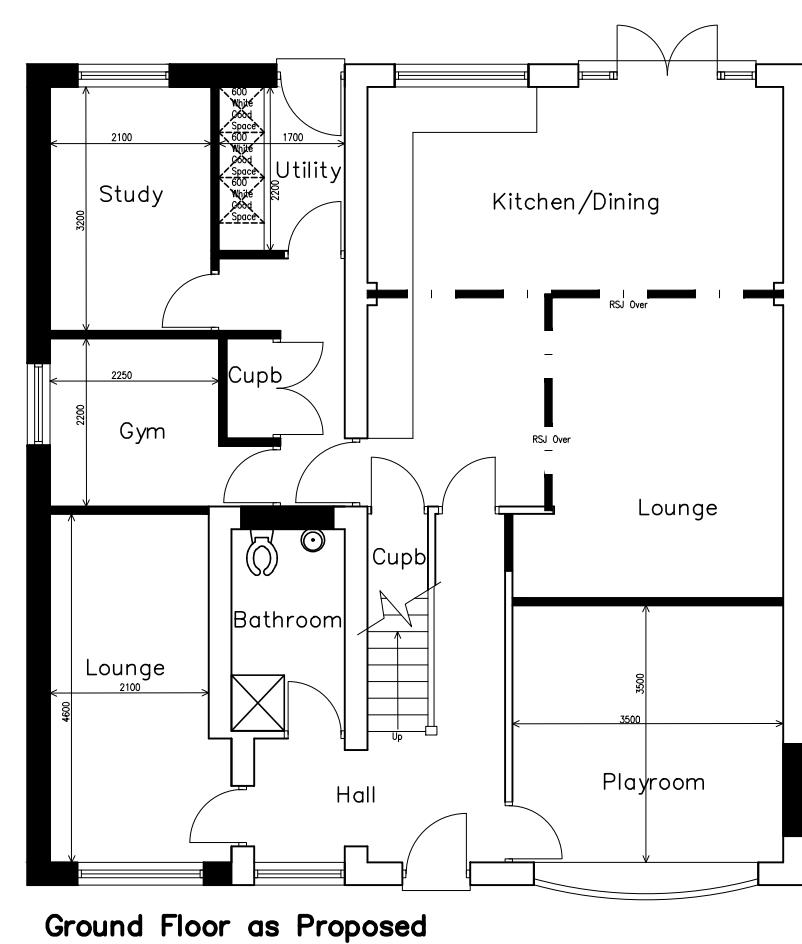
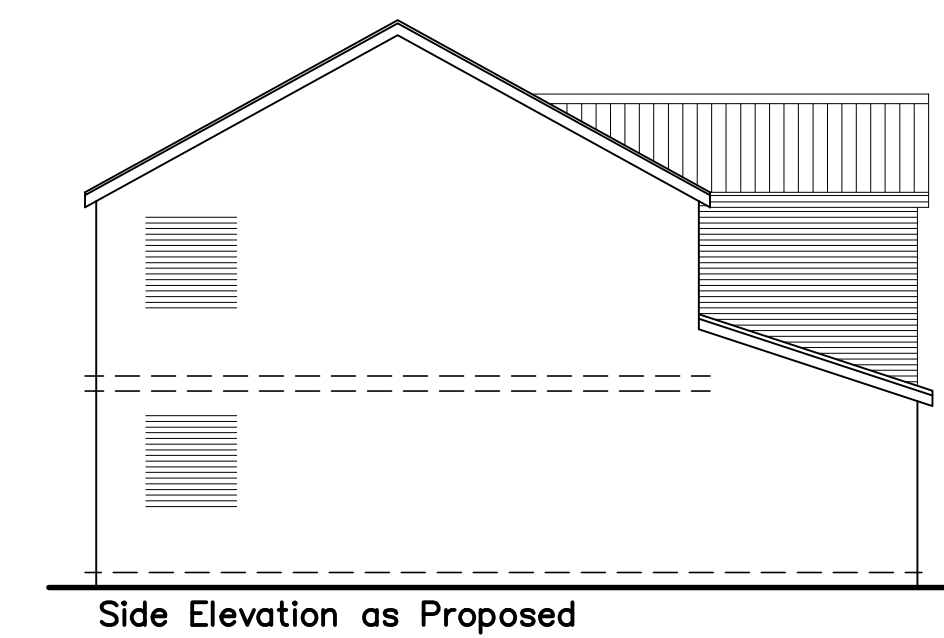
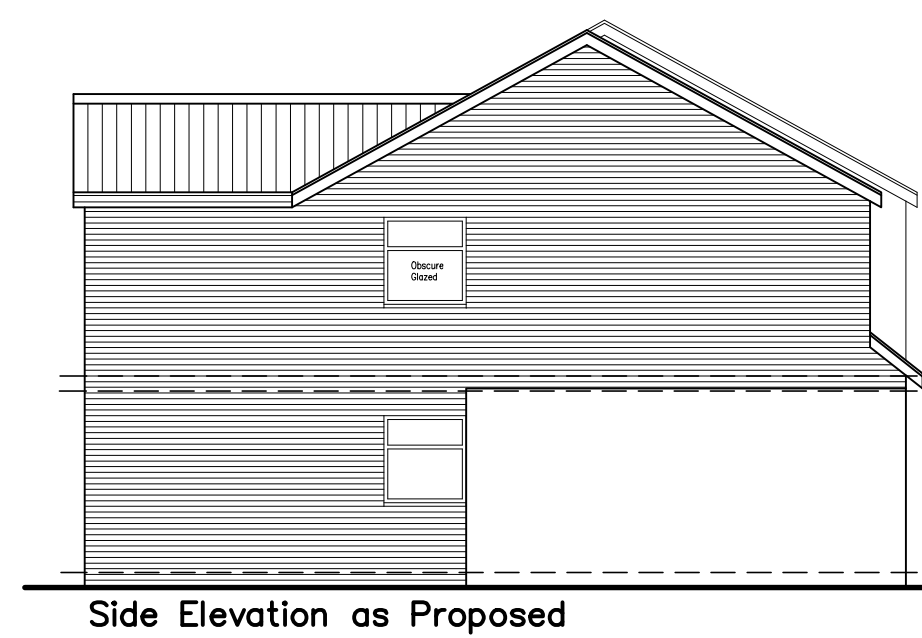
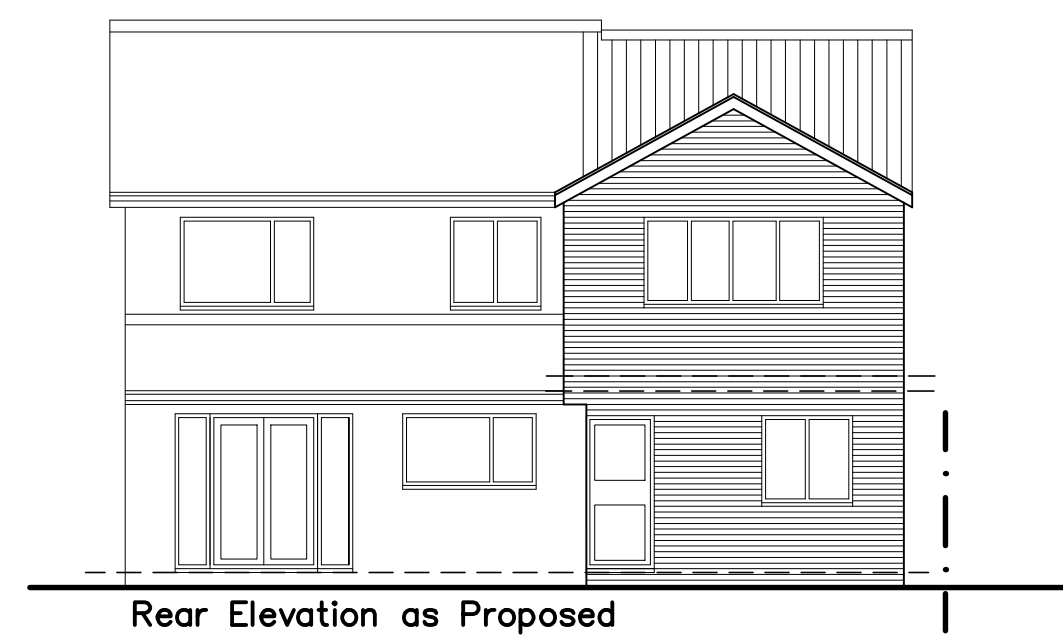
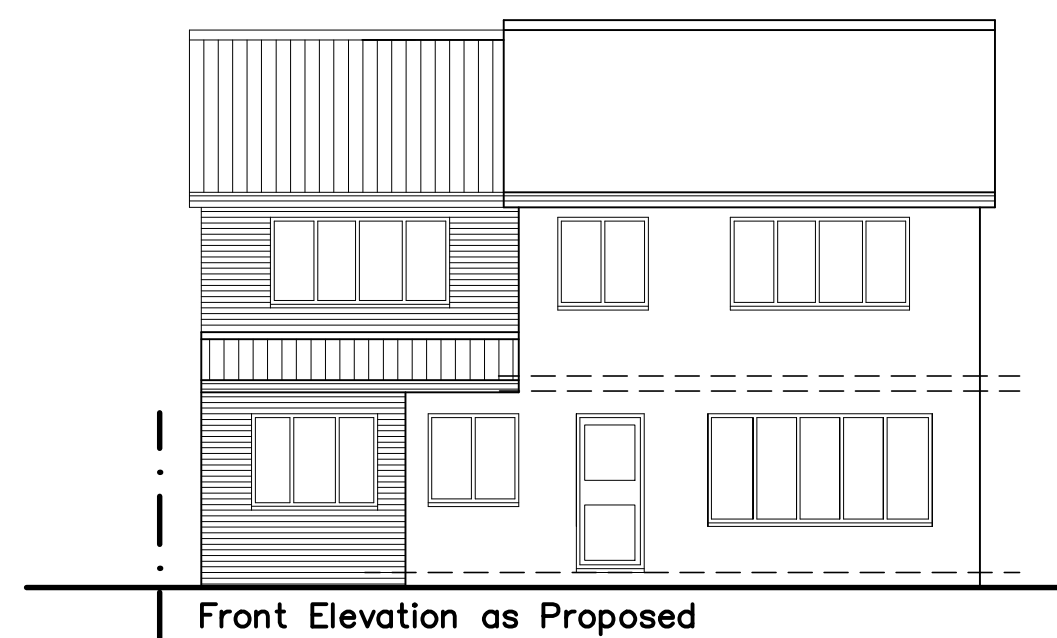
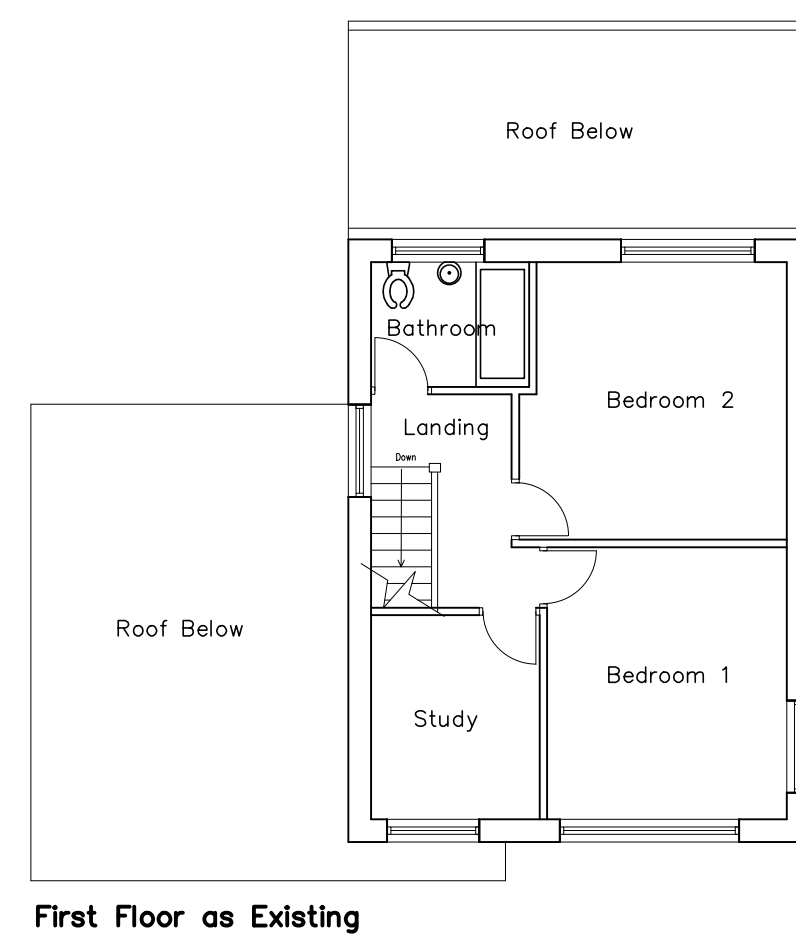
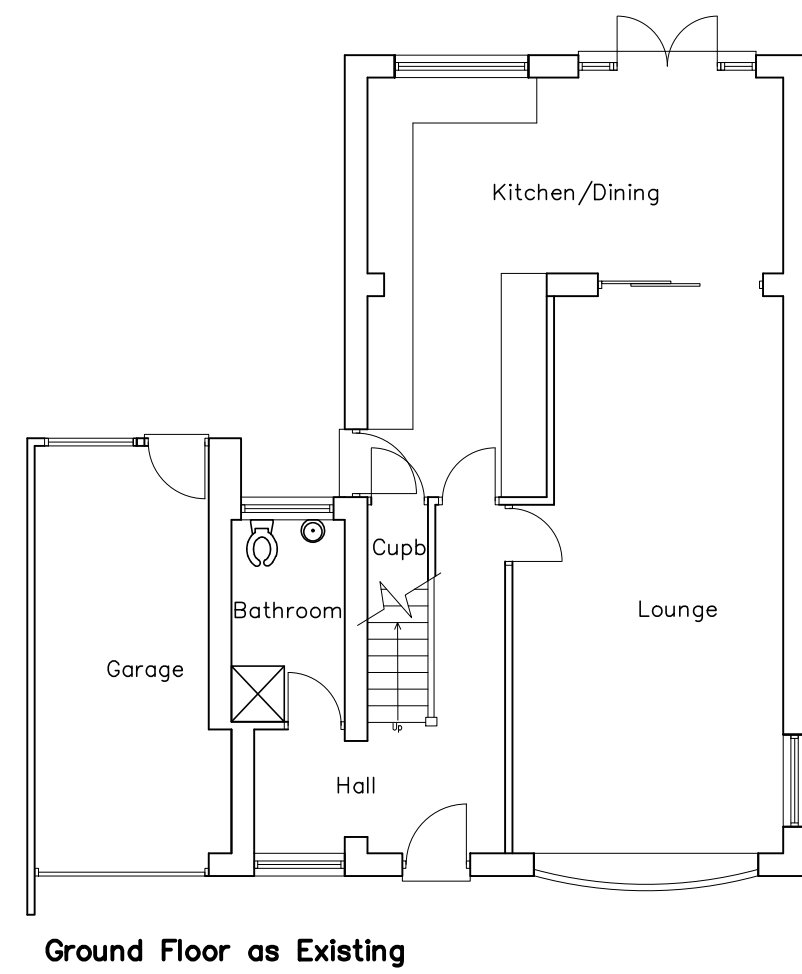
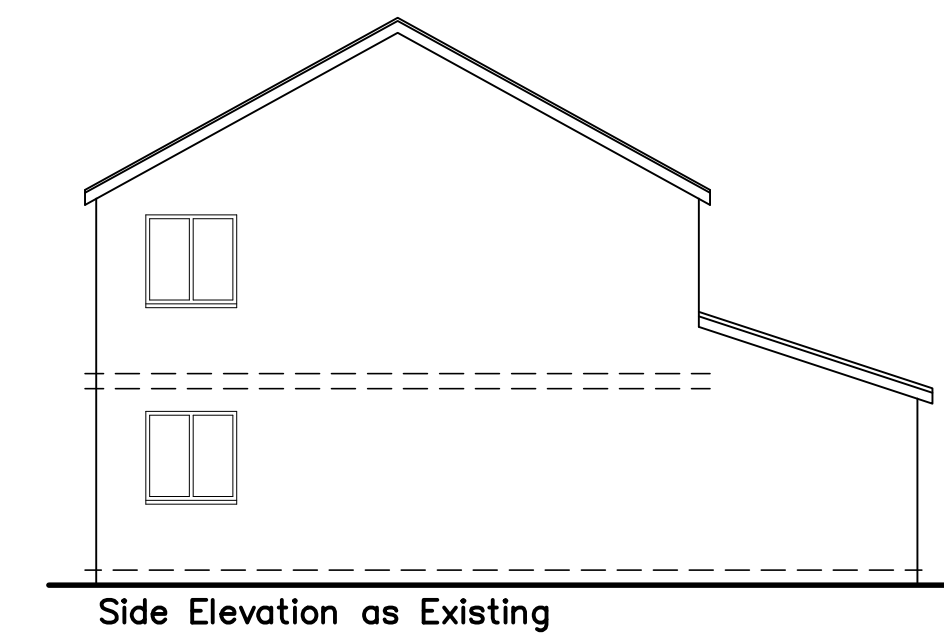


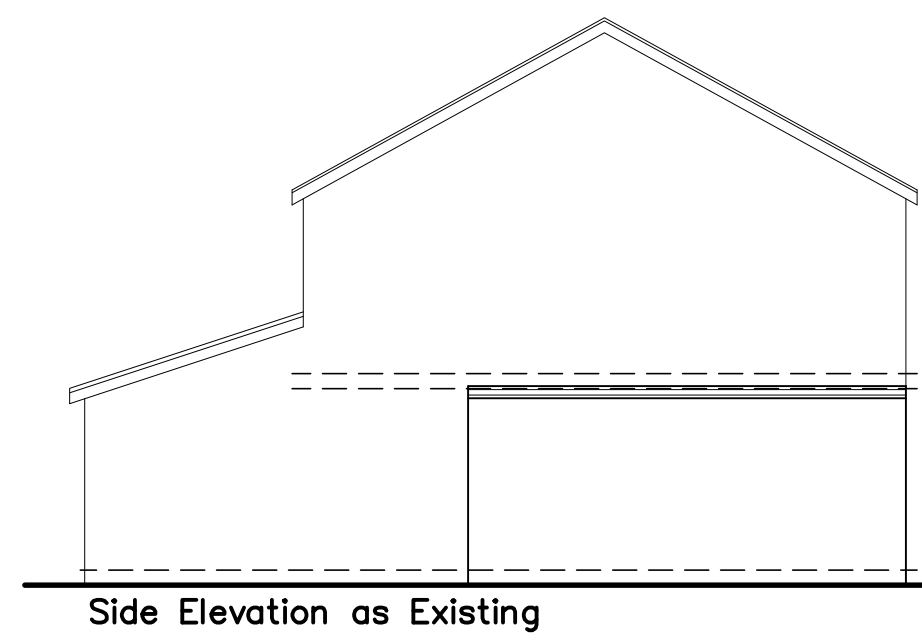

SPECIAL NOTES TO CONTRACTORS

THE CONTRACTOR IS RESPONSIBLE FOR CHECKING ALL DIMENSIONS.
ANY DISCREPANCY TO BE VERIFIED WITH THE ARCHITECTS BEFORE
PROCEEDING WITH THE WORKS.

WHERE AN ITEM IS COVERED BY TWO DIFFERENT SCALES THE LARGER SCALE IS TO BE WORKED TO.

DO NOT SCALE DRAWINGS. FIGURED DIMENSIONS TO BE WORKED TO IN ALL CASES.

[illegible]

NOTES:

REV.	DATE	DESCRIPTION
------	------	-------------



Proposed Extension at no 2
Southfield Court for Mrs and Mrs
May
PLANS AND ELEVATIONS AS
EXISTING AND PROPOSED
PLANNING DRAWING

SCALE	DATE
1:100	30.03.19
DRAWN	
J.B	
REF.	
DRAWING NO.	REV.
2019/0024/0001	