


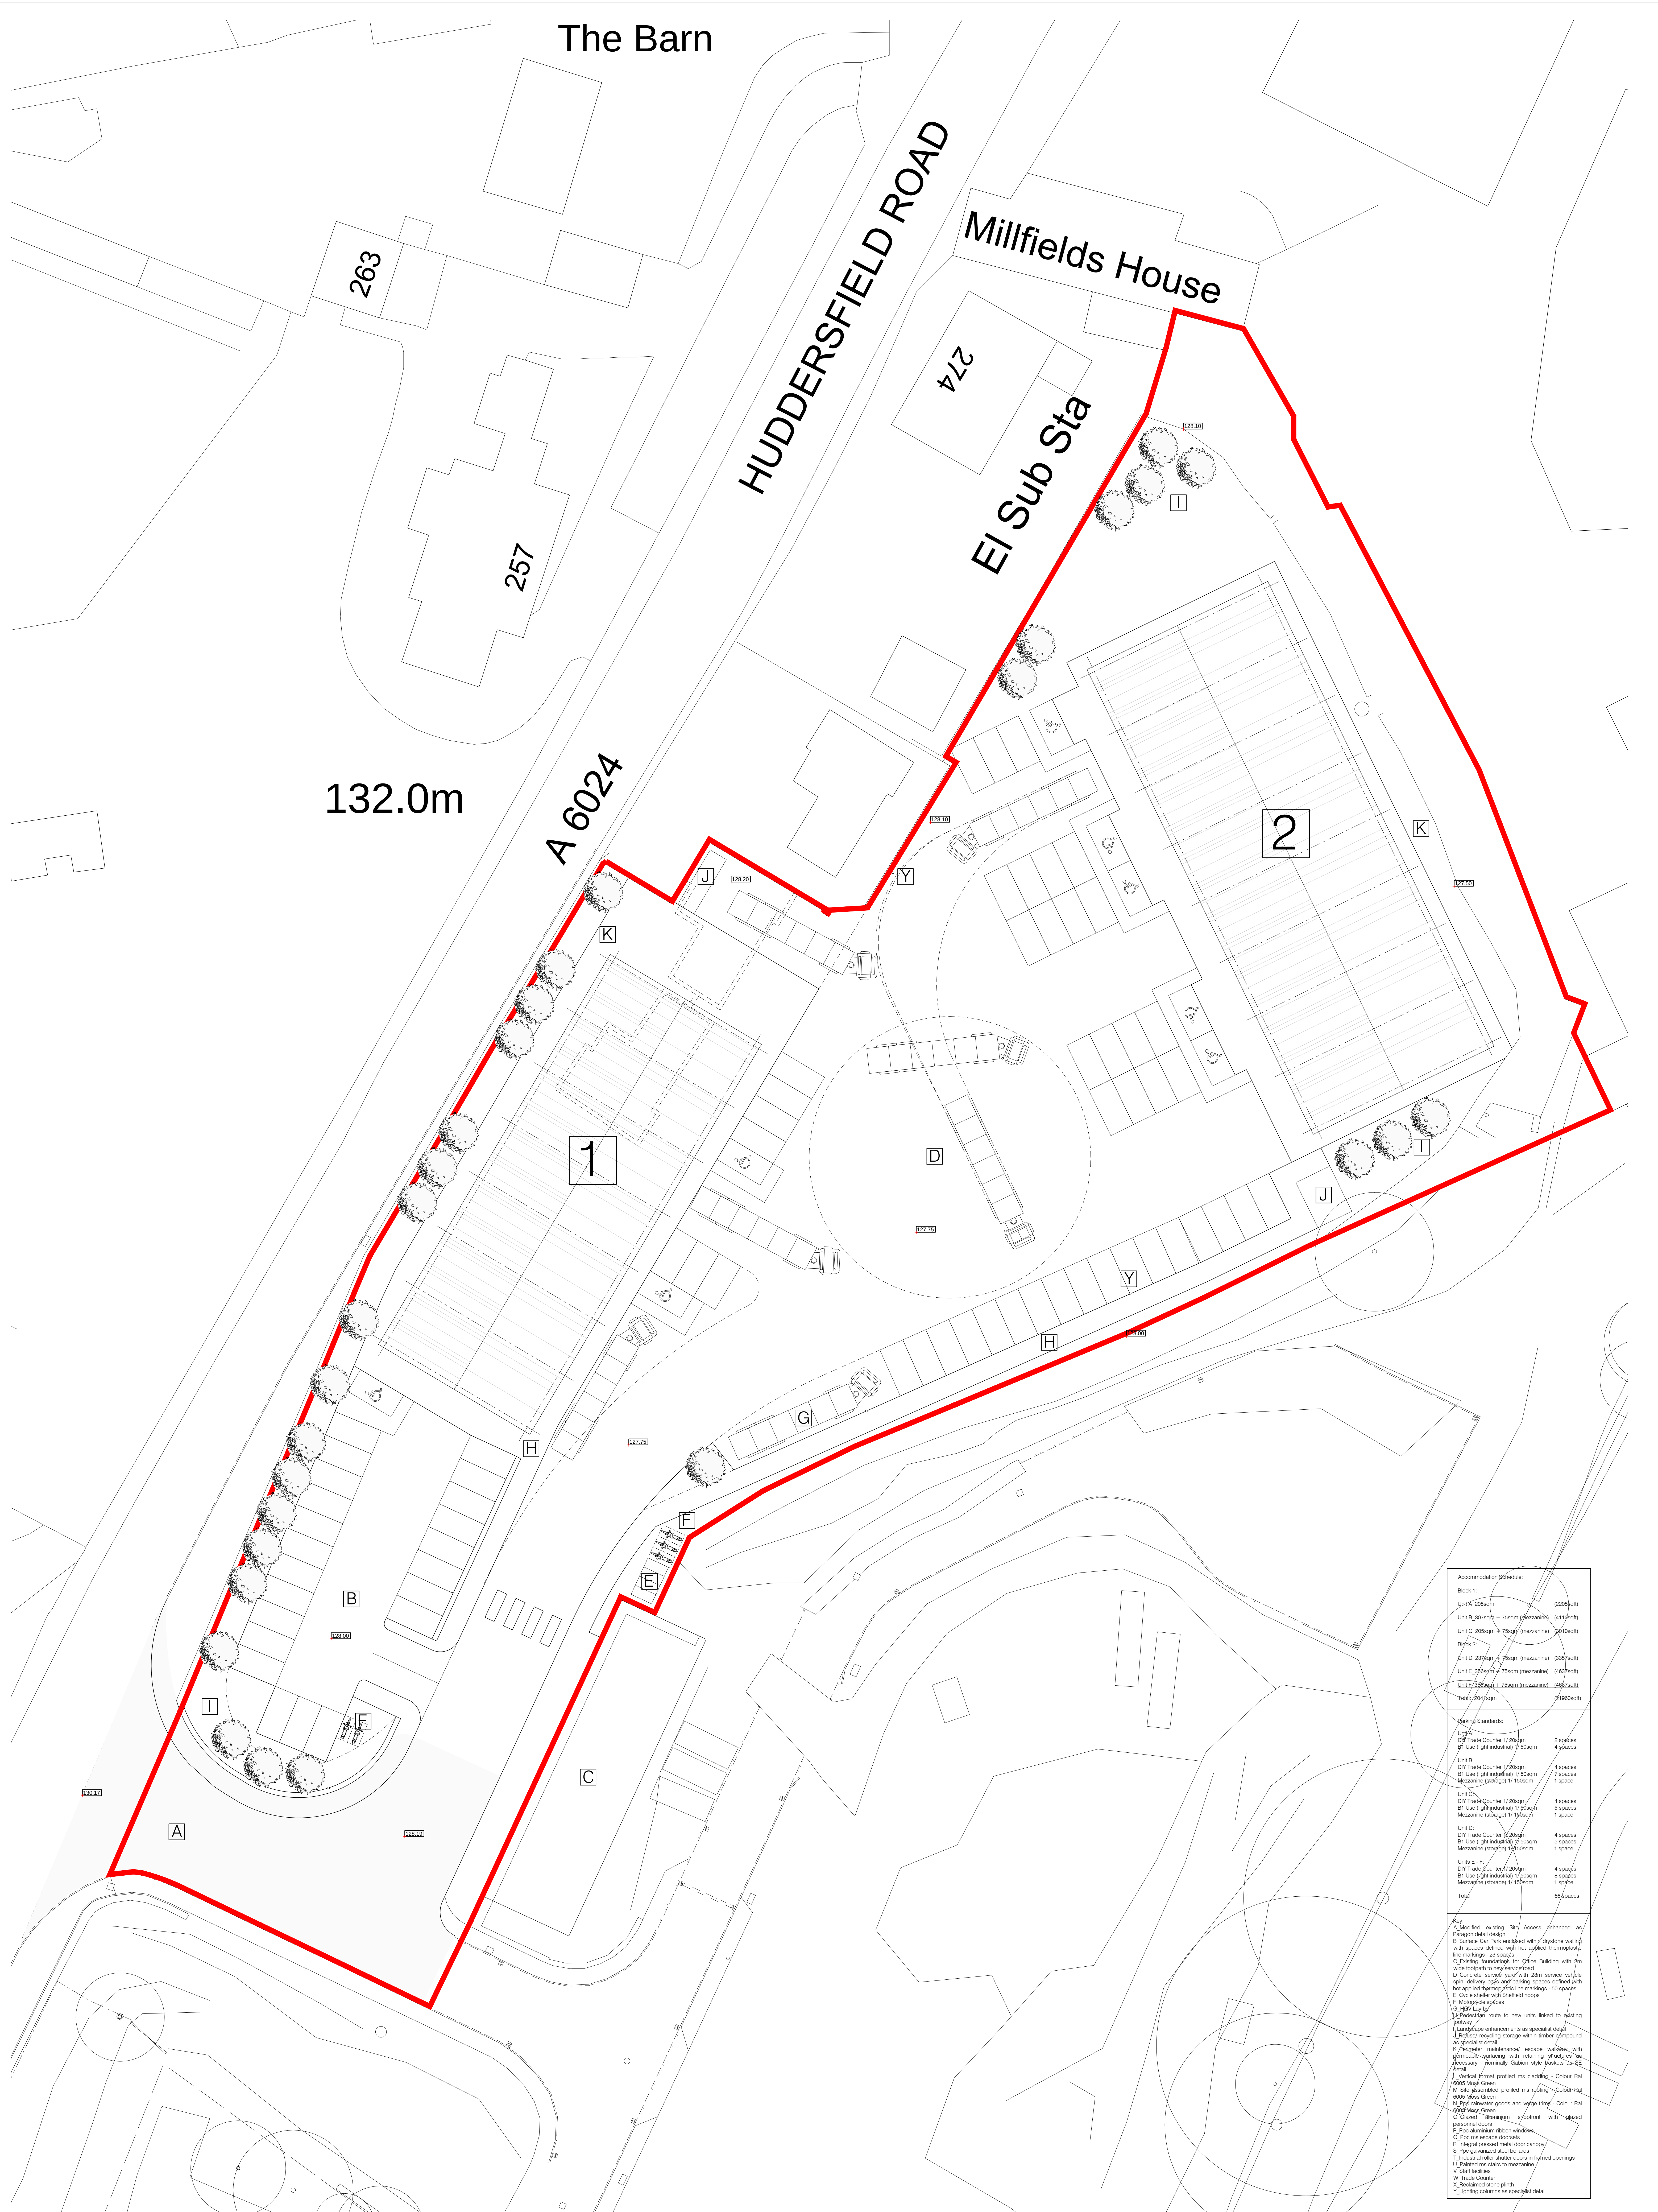

Accommodation Schedule:	
Block 1:	
Parking Standards:	
Unit A:	
D1 Trade Counter 1/20sqm	2 spaces
B1 Use (light industrial) 1/10sqm	4 spaces
Unit B:	
D1 Trade Counter 1/20sqm	4 spaces
B1 Use (light industrial) 1/10sqm	7 spaces
Mezzanine (storage) 1/150sqm	1 space
Unit C:	
D1 Trade Counter 1/20sqm	4 spaces
B1 Use (light industrial) 1/10sqm	5 spaces
Mezzanine (storage) 1/150sqm	1 space
Unit D:	
D1 Trade Counter 1/20sqm	4 spaces
B1 Use (light industrial) 1/10sqm	3 spaces
Mezzanine (storage) 1/150sqm	1 space
Unit E - F:	
D1 Trade Counter 1/20sqm	4 spaces
B1 Use (light industrial) 1/10sqm	8 spaces
Mezzanine (storage) 1/150sqm	1 space
Total:	66 spaces
Notes:	
A: Modified existing Site Access enhanced as per design detail.	
C: Existing foundations for Office Building with 2m wide footpath to new access road.	
D: Concrete service yard with 2m service vehicle zone, delivery bays and existing spaces defined with hot applied thermoplastic line markings - 50 spaces.	
F: Motorcycle spaces.	
H: Pedestrian route to new units linked to existing footpath.	
I: Landscape enhancements as specialist detail.	
K: Specialist detail.	
L: Precast concrete escape walkway with removable grating with existing structure as necessary - formerly Gabion style baskets as per detail.	
M: Vertical format profiled metal cladding - Colour Ral 6005 Matt Green.	
N: Site assembly profiled metal roof - Colour Ral 6005 Matt Green.	
