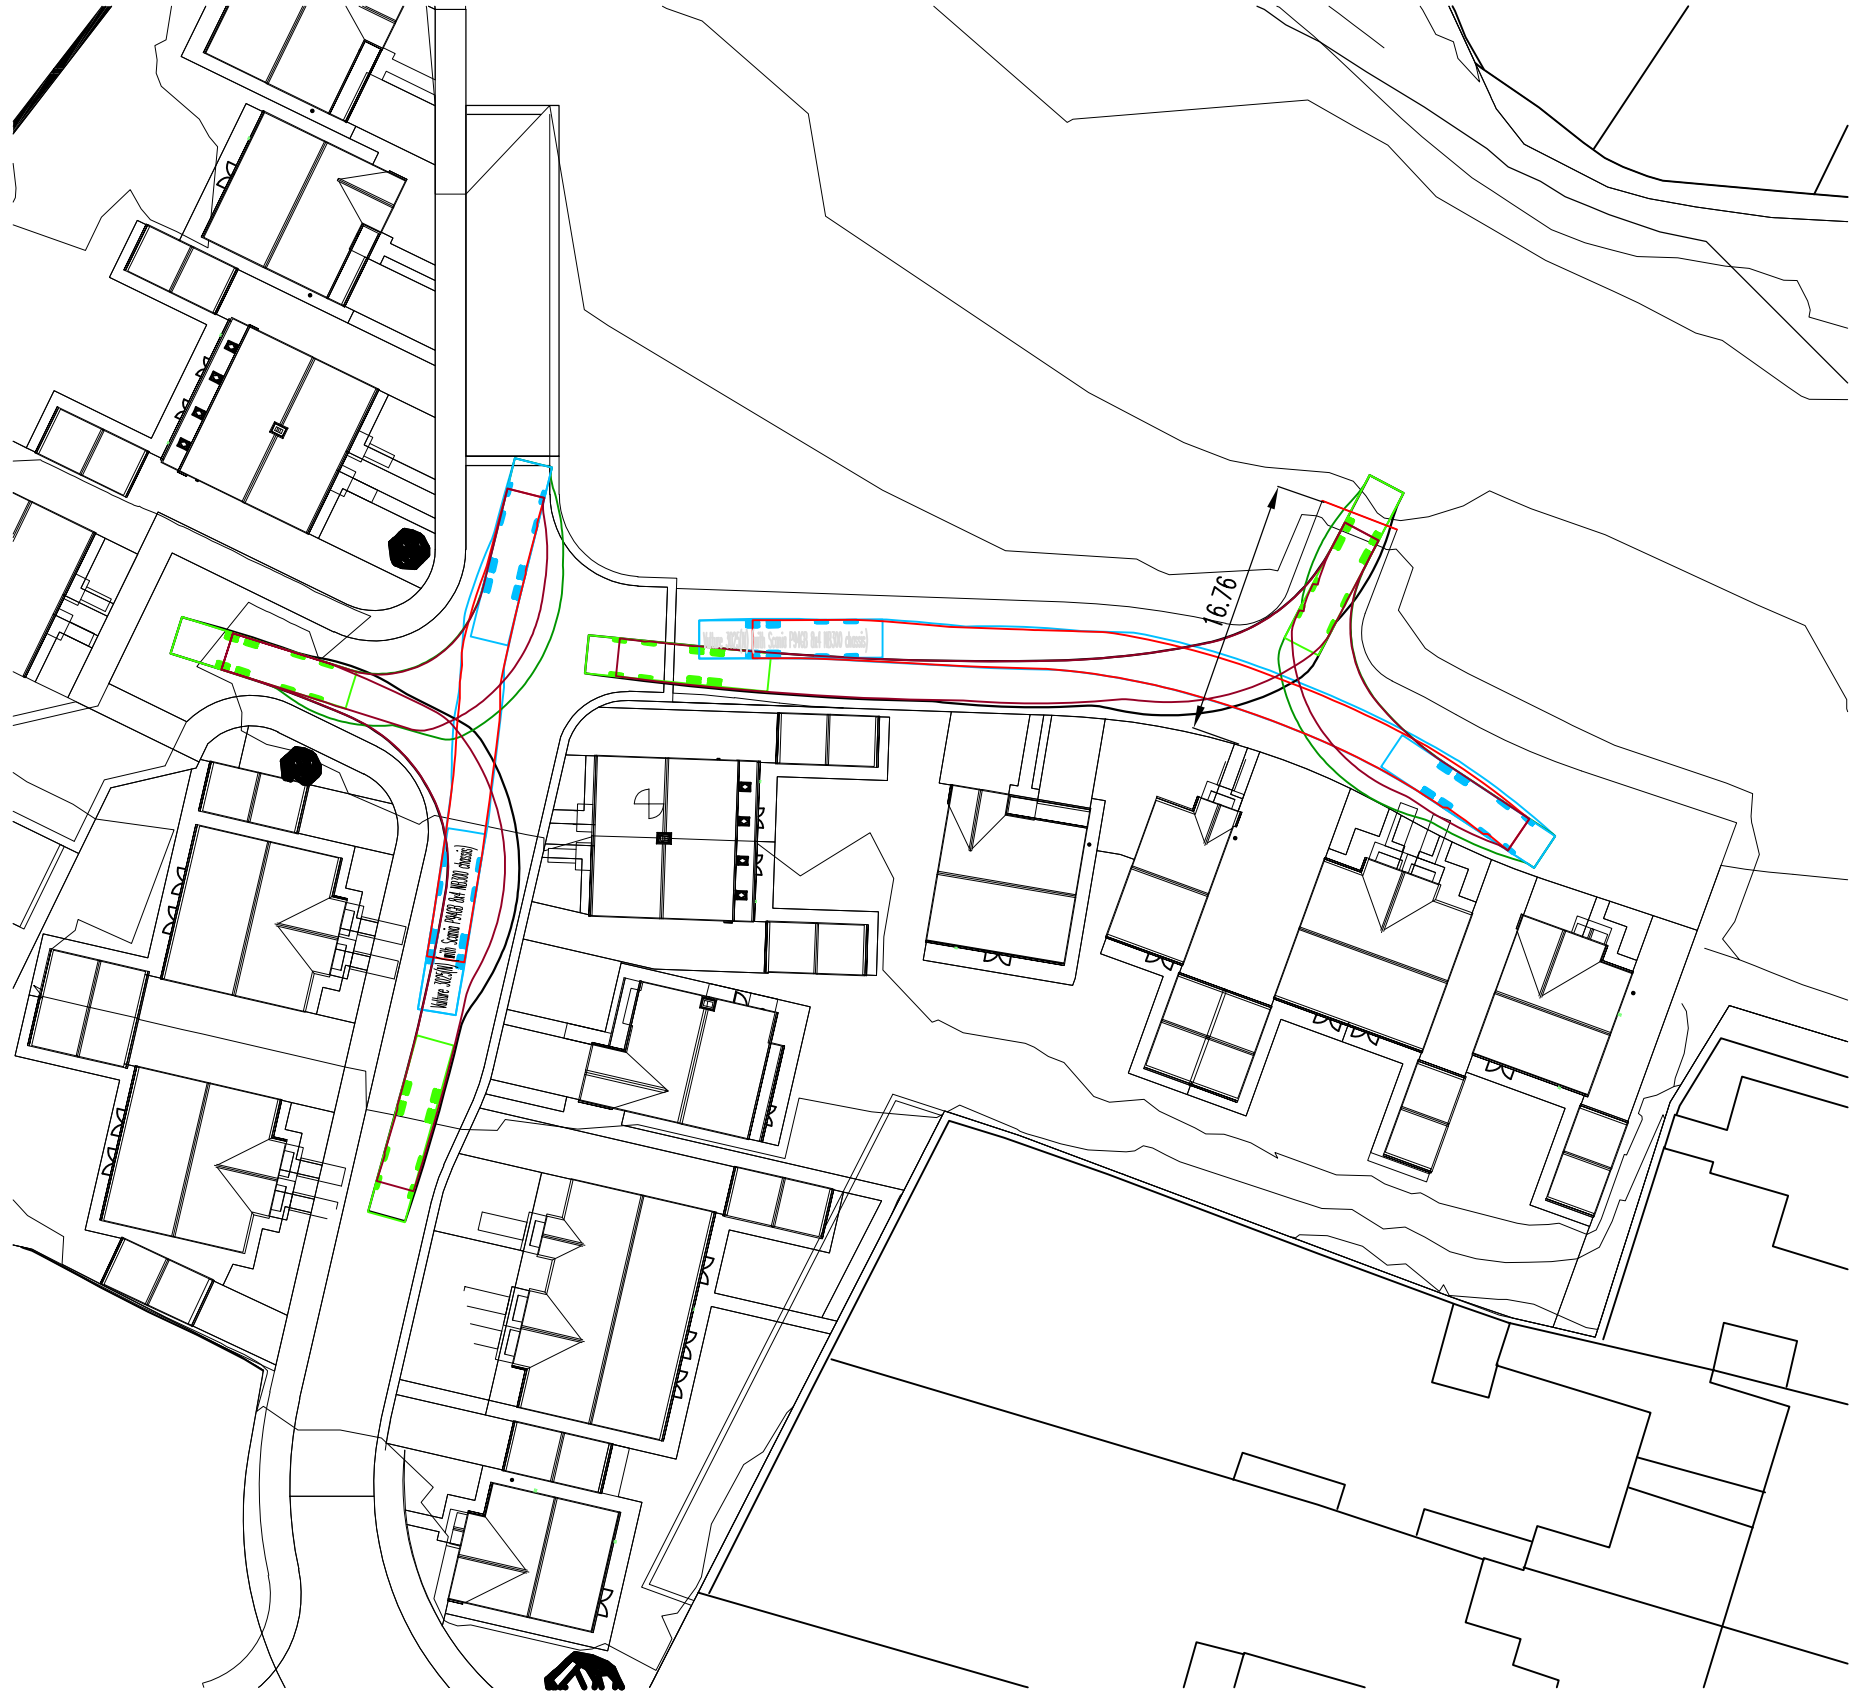


Vulture 3025(N) (with Scania P94GB 8x4 NB300 chassis)
Overall Length 11.997m
Overall Width 2.500m
Overall Body Height 3.749m
Min Body Ground Clearance 0.302m
Track Width 2.490m
Lock to Lock Time 4.00s
Kerb to Kerb Turning Radius 10.800m

B	RB	02.10.19	Site layout revised to Architects REV J	ARP
A	JMG	16.9.19	Tracking revised to latest architects layout, additional tracking shown outside plot 18	ARP
/	JMG	3.07.19	Issued for approval	ARP
Rev	By	Date	Amendment	Chk

Project

ABBEY ROAD NORTH, SHEPLEY

Client

CAMSTEAD

Title

REFUSE VEHICLE TRACKING LAYOUT

ARP

ARP ASSOCIATES
Chartered Consulting Engineers

Northwest House • 5 & 6 Northwest Business Park • Servia Hill, Leeds • LS6 2QH
☎ 0113 245 8498 ☎ 0113 244 3864 ✉ leeds@arpassociates.co.uk • www.arpassociates.co.uk

ARP Associates is a trading division of ARP Geotechnical Ltd, a company registered in England and Wales with company number 3771811, whose registered office is at 5/6 Northwest Business Park, Servia Hill, Leeds LS6 2QH

Date

JULY 19

Scale

1:500 @ A3

Drawn

JMG

No

1305/11/15

Rev

B

Chk.

ARP