


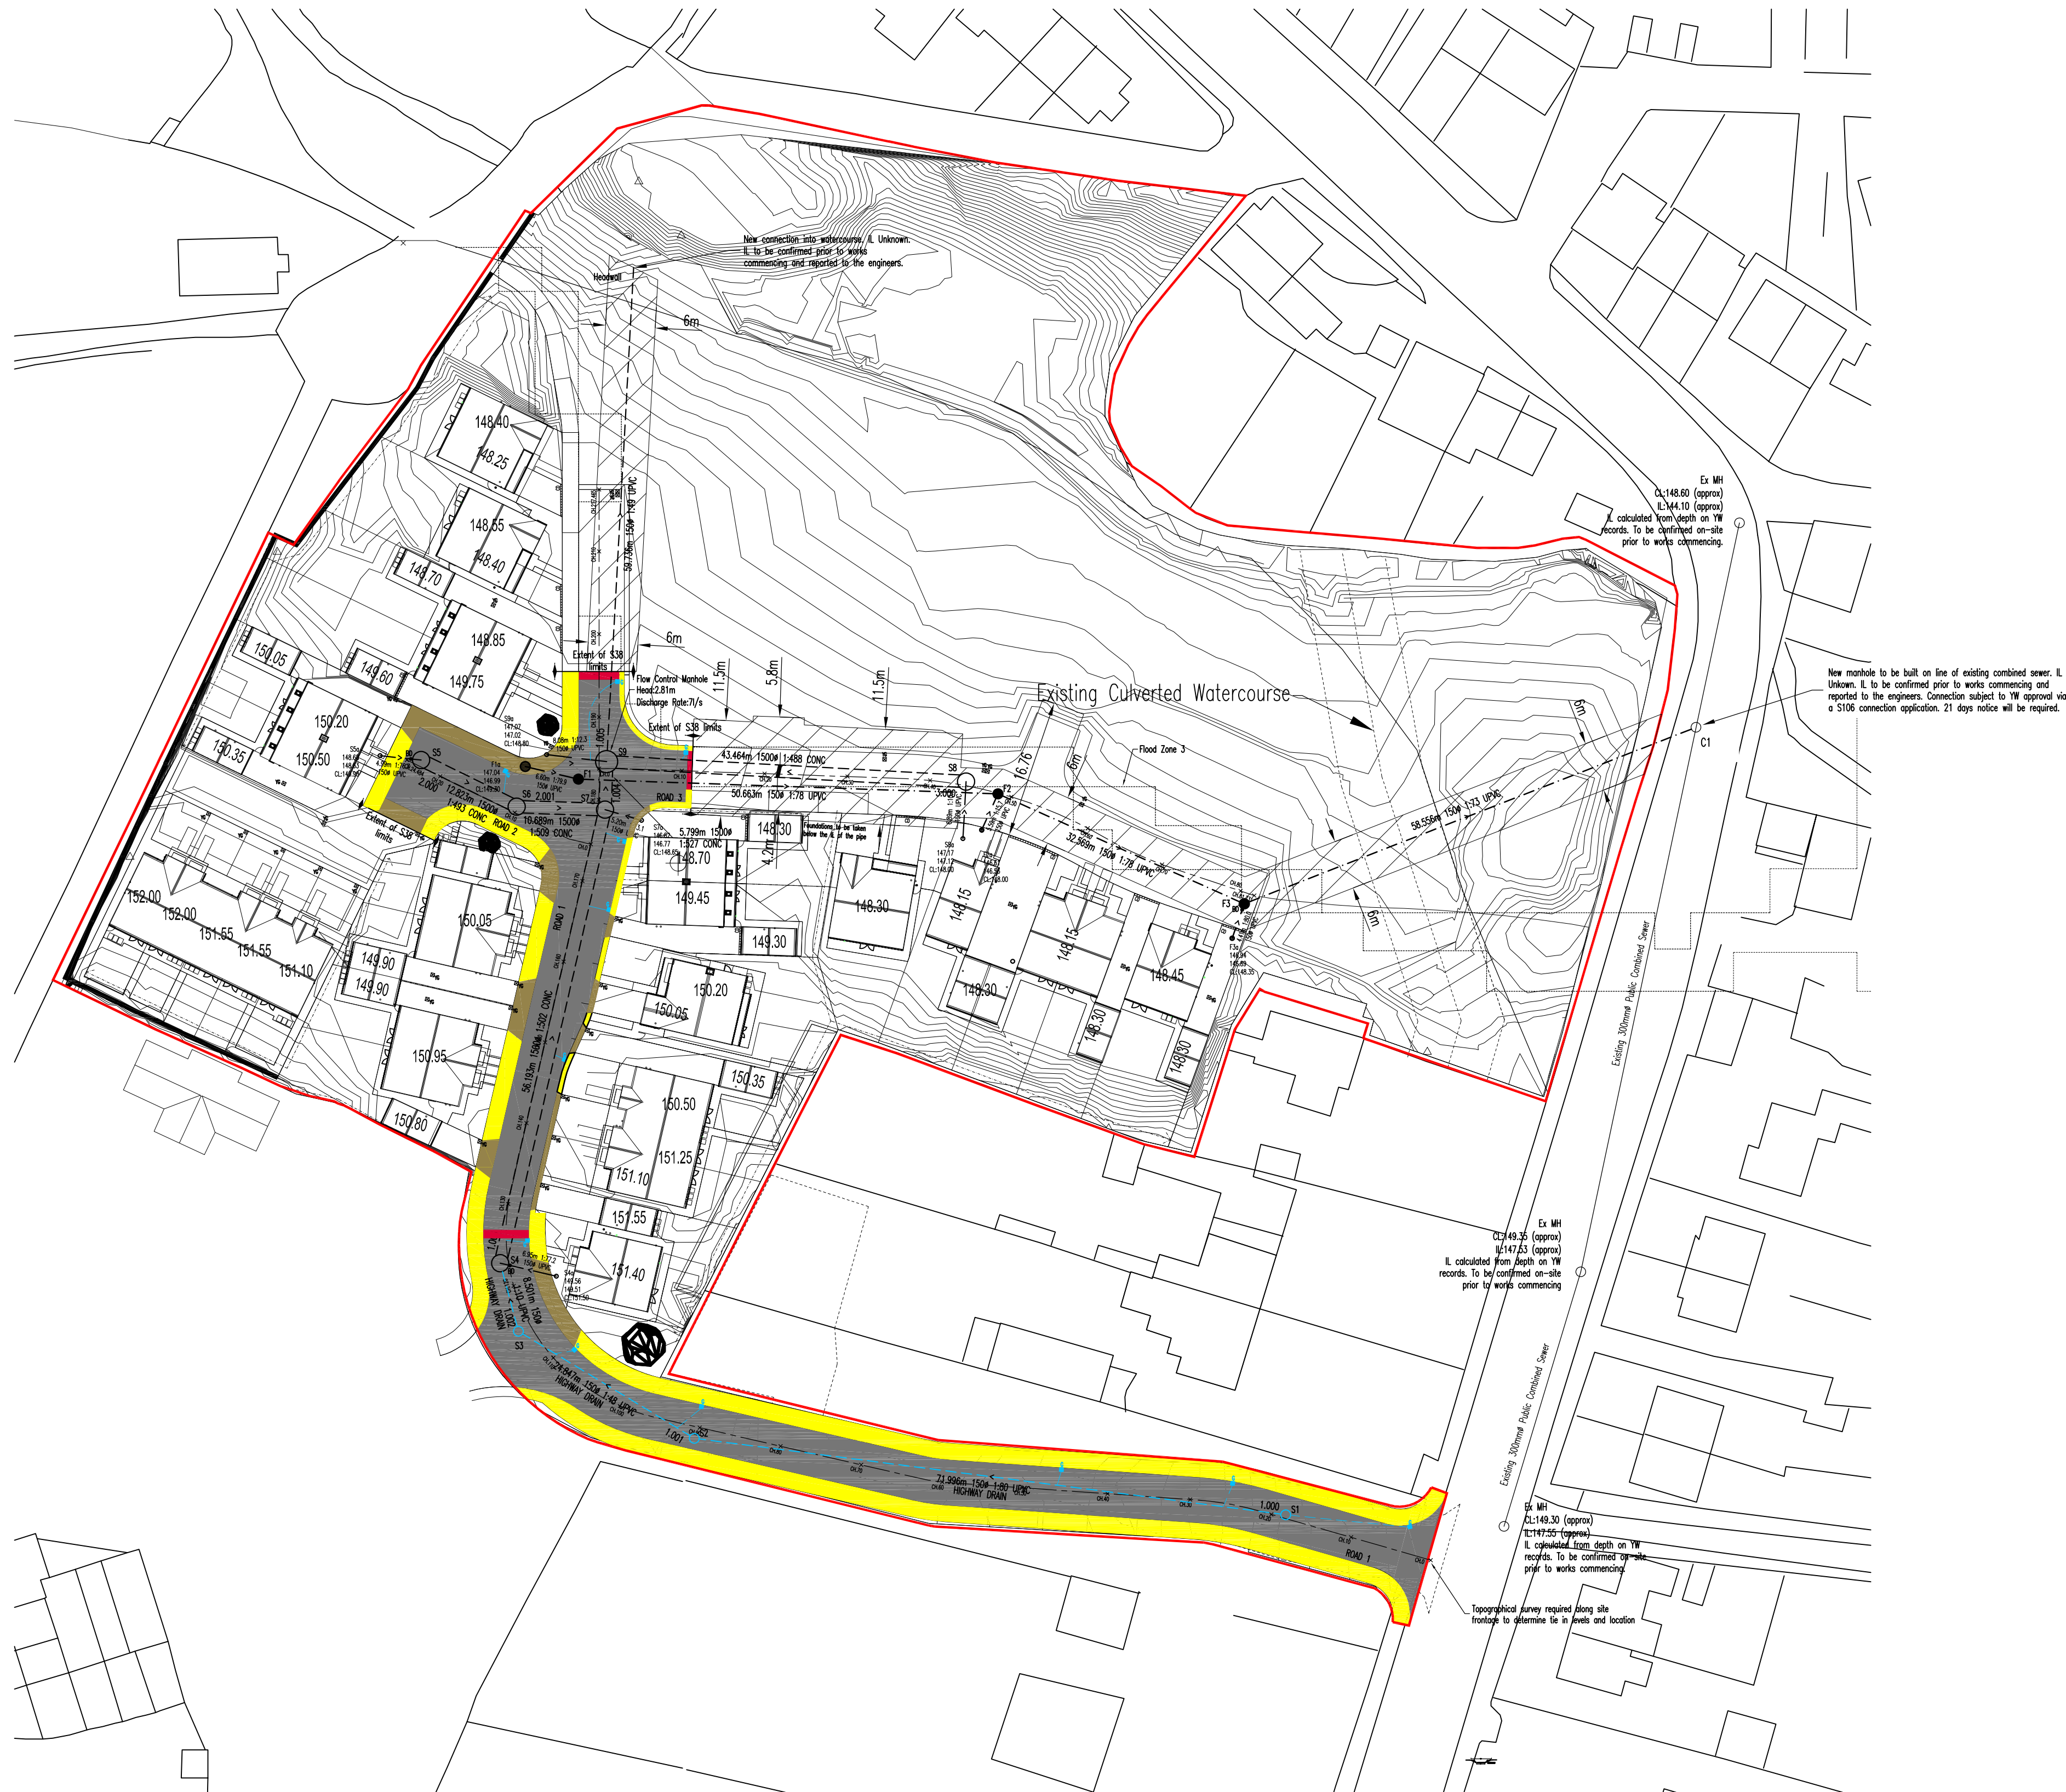

N
O
T
E
S

KEY

■ G

Gully

○ Storm water manhole

Foul water manhole

--- Storm water sewer

--- Foul water sewer

--- Combined sewer

--- Channel Drain (min B125 grade cover)

⊗ YG

Yard gully

COLOUR KEY

Footways and footpath (including cycle routes)

Vehicular crossing of footways

600mm wide hard margins

Flexible surfaced carriageways

Sett paved carriageways – Mews Court

Ramps and rumble strips

Development boundary, street lighting, retaining walls, other structures

Highway drainage

Works within Existing Highway

1. Refer to typical section Drawing No 1305/11/04 for typical highway details.
2. Dropped kerbs and tactile pavings are required at the junctions to facilitate the movement of wheelchairs etc. The dropped kerbs to be laid with a 10mm upstand.
3. Adoptable sewers are not to be constructed under or within 1.0 metres of any footpath/ kerb line / service strip.
4. Off-site drainage already built must have invert levels checked prior to connection of the site drainage.
5. Gully positions shown are subject to adjustment on site to ensure full drainage and the absence of ponding.
6. No walls are to be constructed 1m of the highway drains located in gardens or verge.
7. No water should be allowed to discharge from any private drives onto the adoptable highway.
8. All highway works are to be the subject of a Section 38 Agreement of the highways Act 1980.
9. All public sewers to comply with the requirements of the Water Authorities publication "Sewers for Adoption 6th Edition" together with any additional specific requirements of the drainage authority.
10. All public sewers are to be the subject of a Section 104 Agreement of the Water Industry Act 1991.
11. Any coated base material in carriageway left exposed for more than seven days to be sealed using bituminous sealing grit.
12. Highway boundary to be indicated by back edgings laid flush or change of material on Private drives.
13. All vertical faces of joints involving flexible materials shall be treated with "key-bit" or other approved joint sealant. This includes ironwork, and precast products. Overbanding will not be accepted with Kirklees Council.
8. Do not scale from this drawing.

SUBJECT TO THE
APPROVAL OF
ALL RELEVANT
AUTHORITIES

A	RB	02.10.19	Site layout revised to Architects REV J		ARP
	DJC	10.04.19	Issued for approval	TC	
Rev	1	By	Date	Revision	Chk

ARP

ARP ASSOCIATES
Chartered Consulting Engineers

Northwest House • 5 & 6 Northwest Business Park • Servia Hill, Leeds • LS6 2QH

0113 245 8498 • 0113 244 3864 • leeds@arpassociates.co.uk • www.arpassociates.co.uk

ARP Associates is a trading division of ARP Geotechnical Ltd, a company registered in England and Wales with company number 3773813, whose registered office is at 5/6 Northwest Business Park, Servia Hill, Leeds LS6 2QH

TITLE	SECTION 38 LAYOUT				
PROJECT	ABBEY ROAD NORTH, SHEPLEY				
CLIENT	CAMSTEAD				
DRAWING STATUS	PRELIMINARY				
Scale	1:500 @ A1	Date	APR 19	Drawn	DJC
		Chk.	TC		
Drg. No.	1305/11/02	Rev	A		