


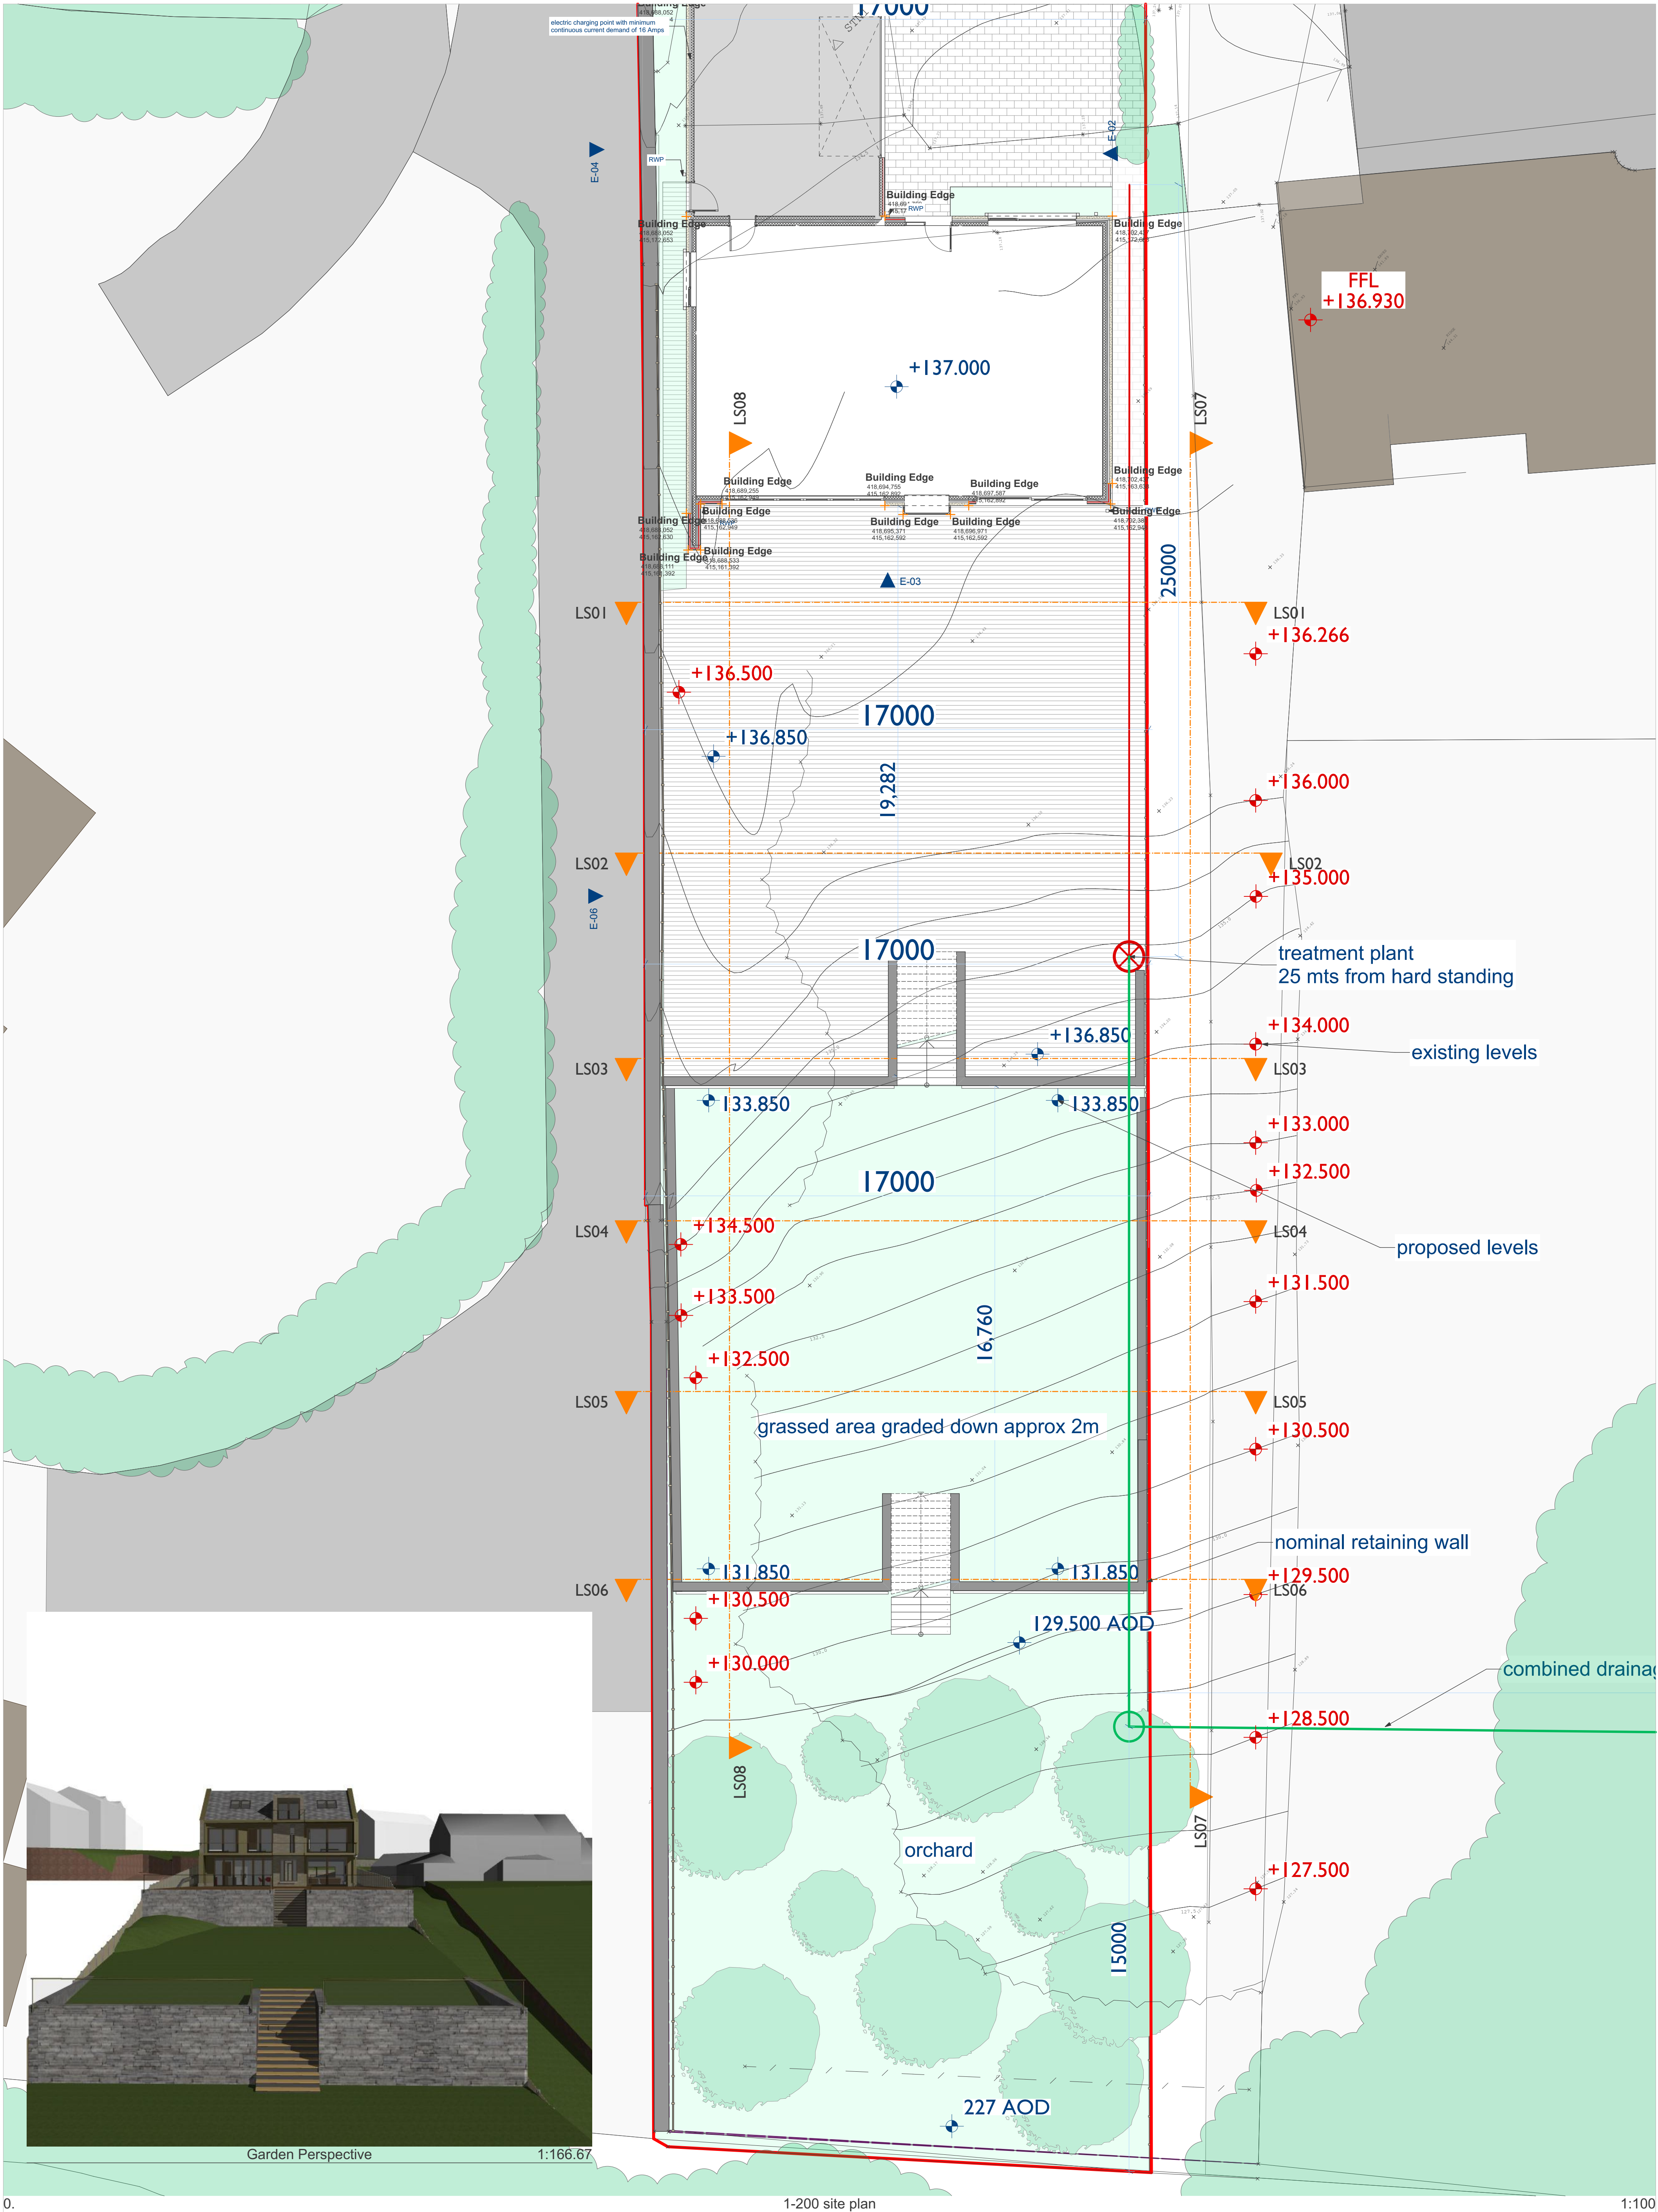

0. 1-200 site plan 1:100