



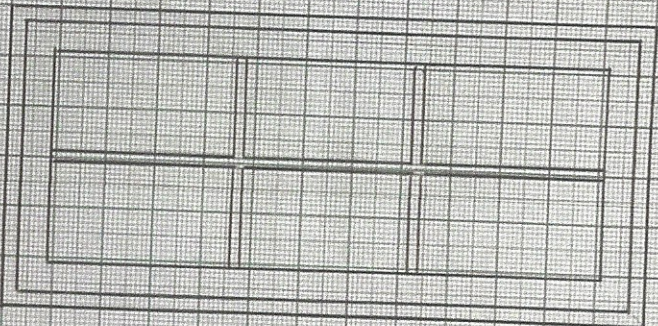

600 x 1300 Ref B

30mm External Frame
60mm Internal Panel
18mm Glazing Bars

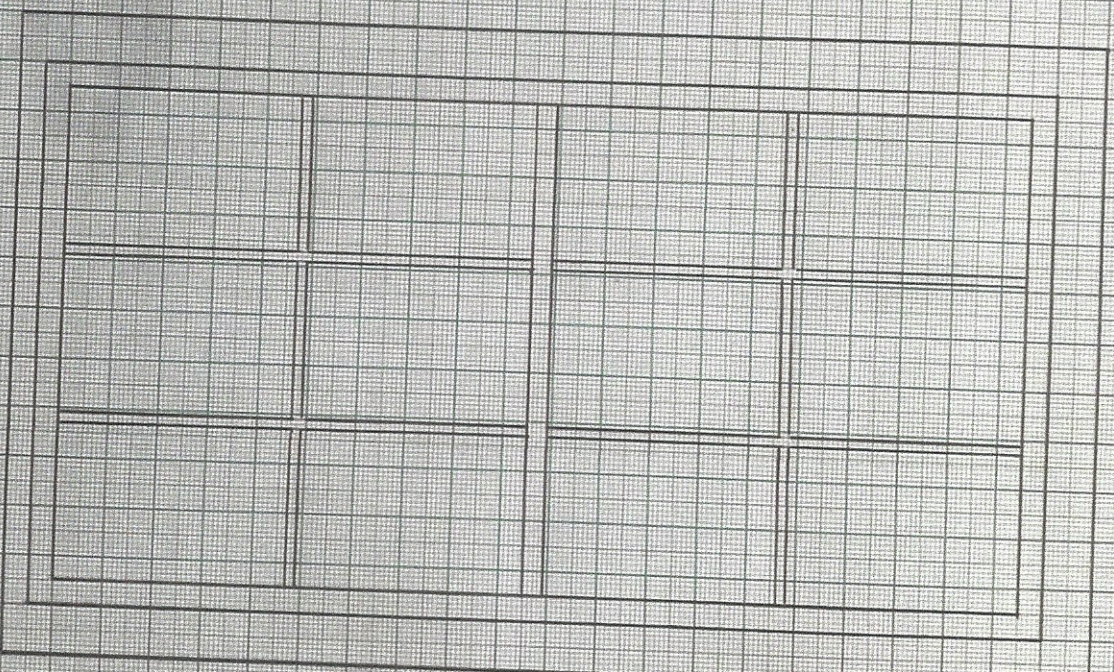

1300 x 2200 Ref F&G

96mm Boxung
50mm Glazh Frame
18mm Glazing Bars



Ref F & G

