



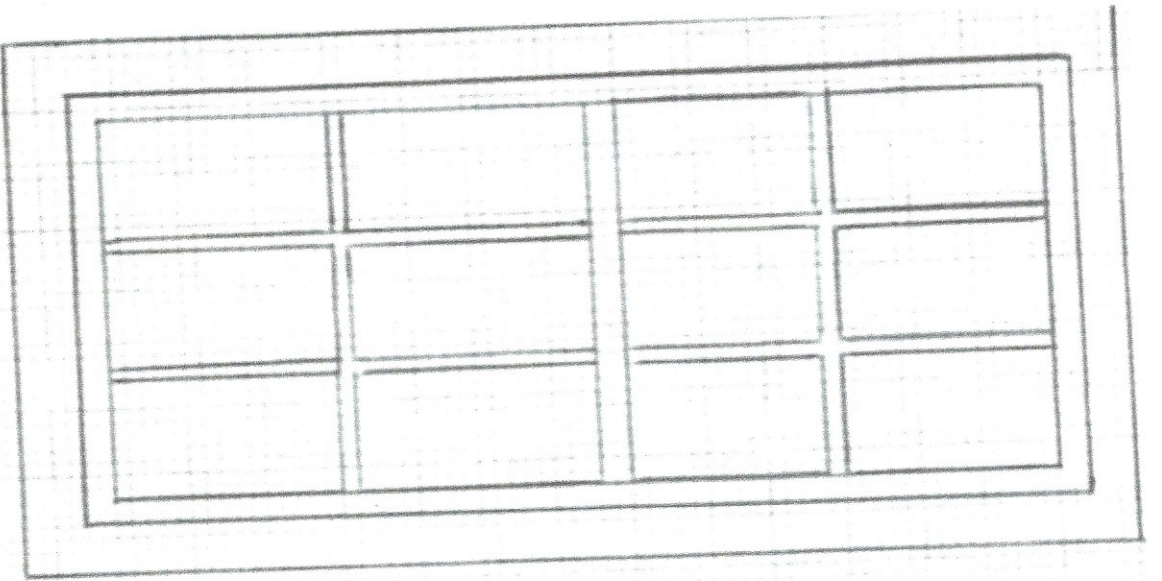

1100 x 1900
 98mm BOXING
 50mm SASH FRAME
 18mm GLAZING BARS
 REF I B J

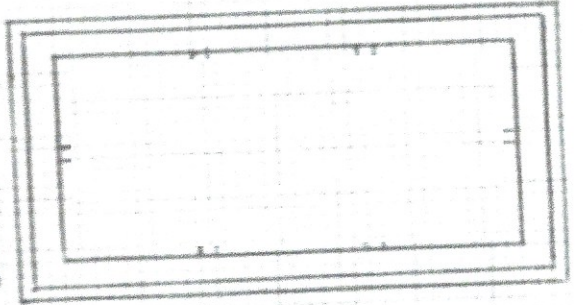

600 x 1000
 30mm EXT FRAME
 60mm INTERNAL PANEL
 18mm GLAZING BAR
 REF C,D,E

