


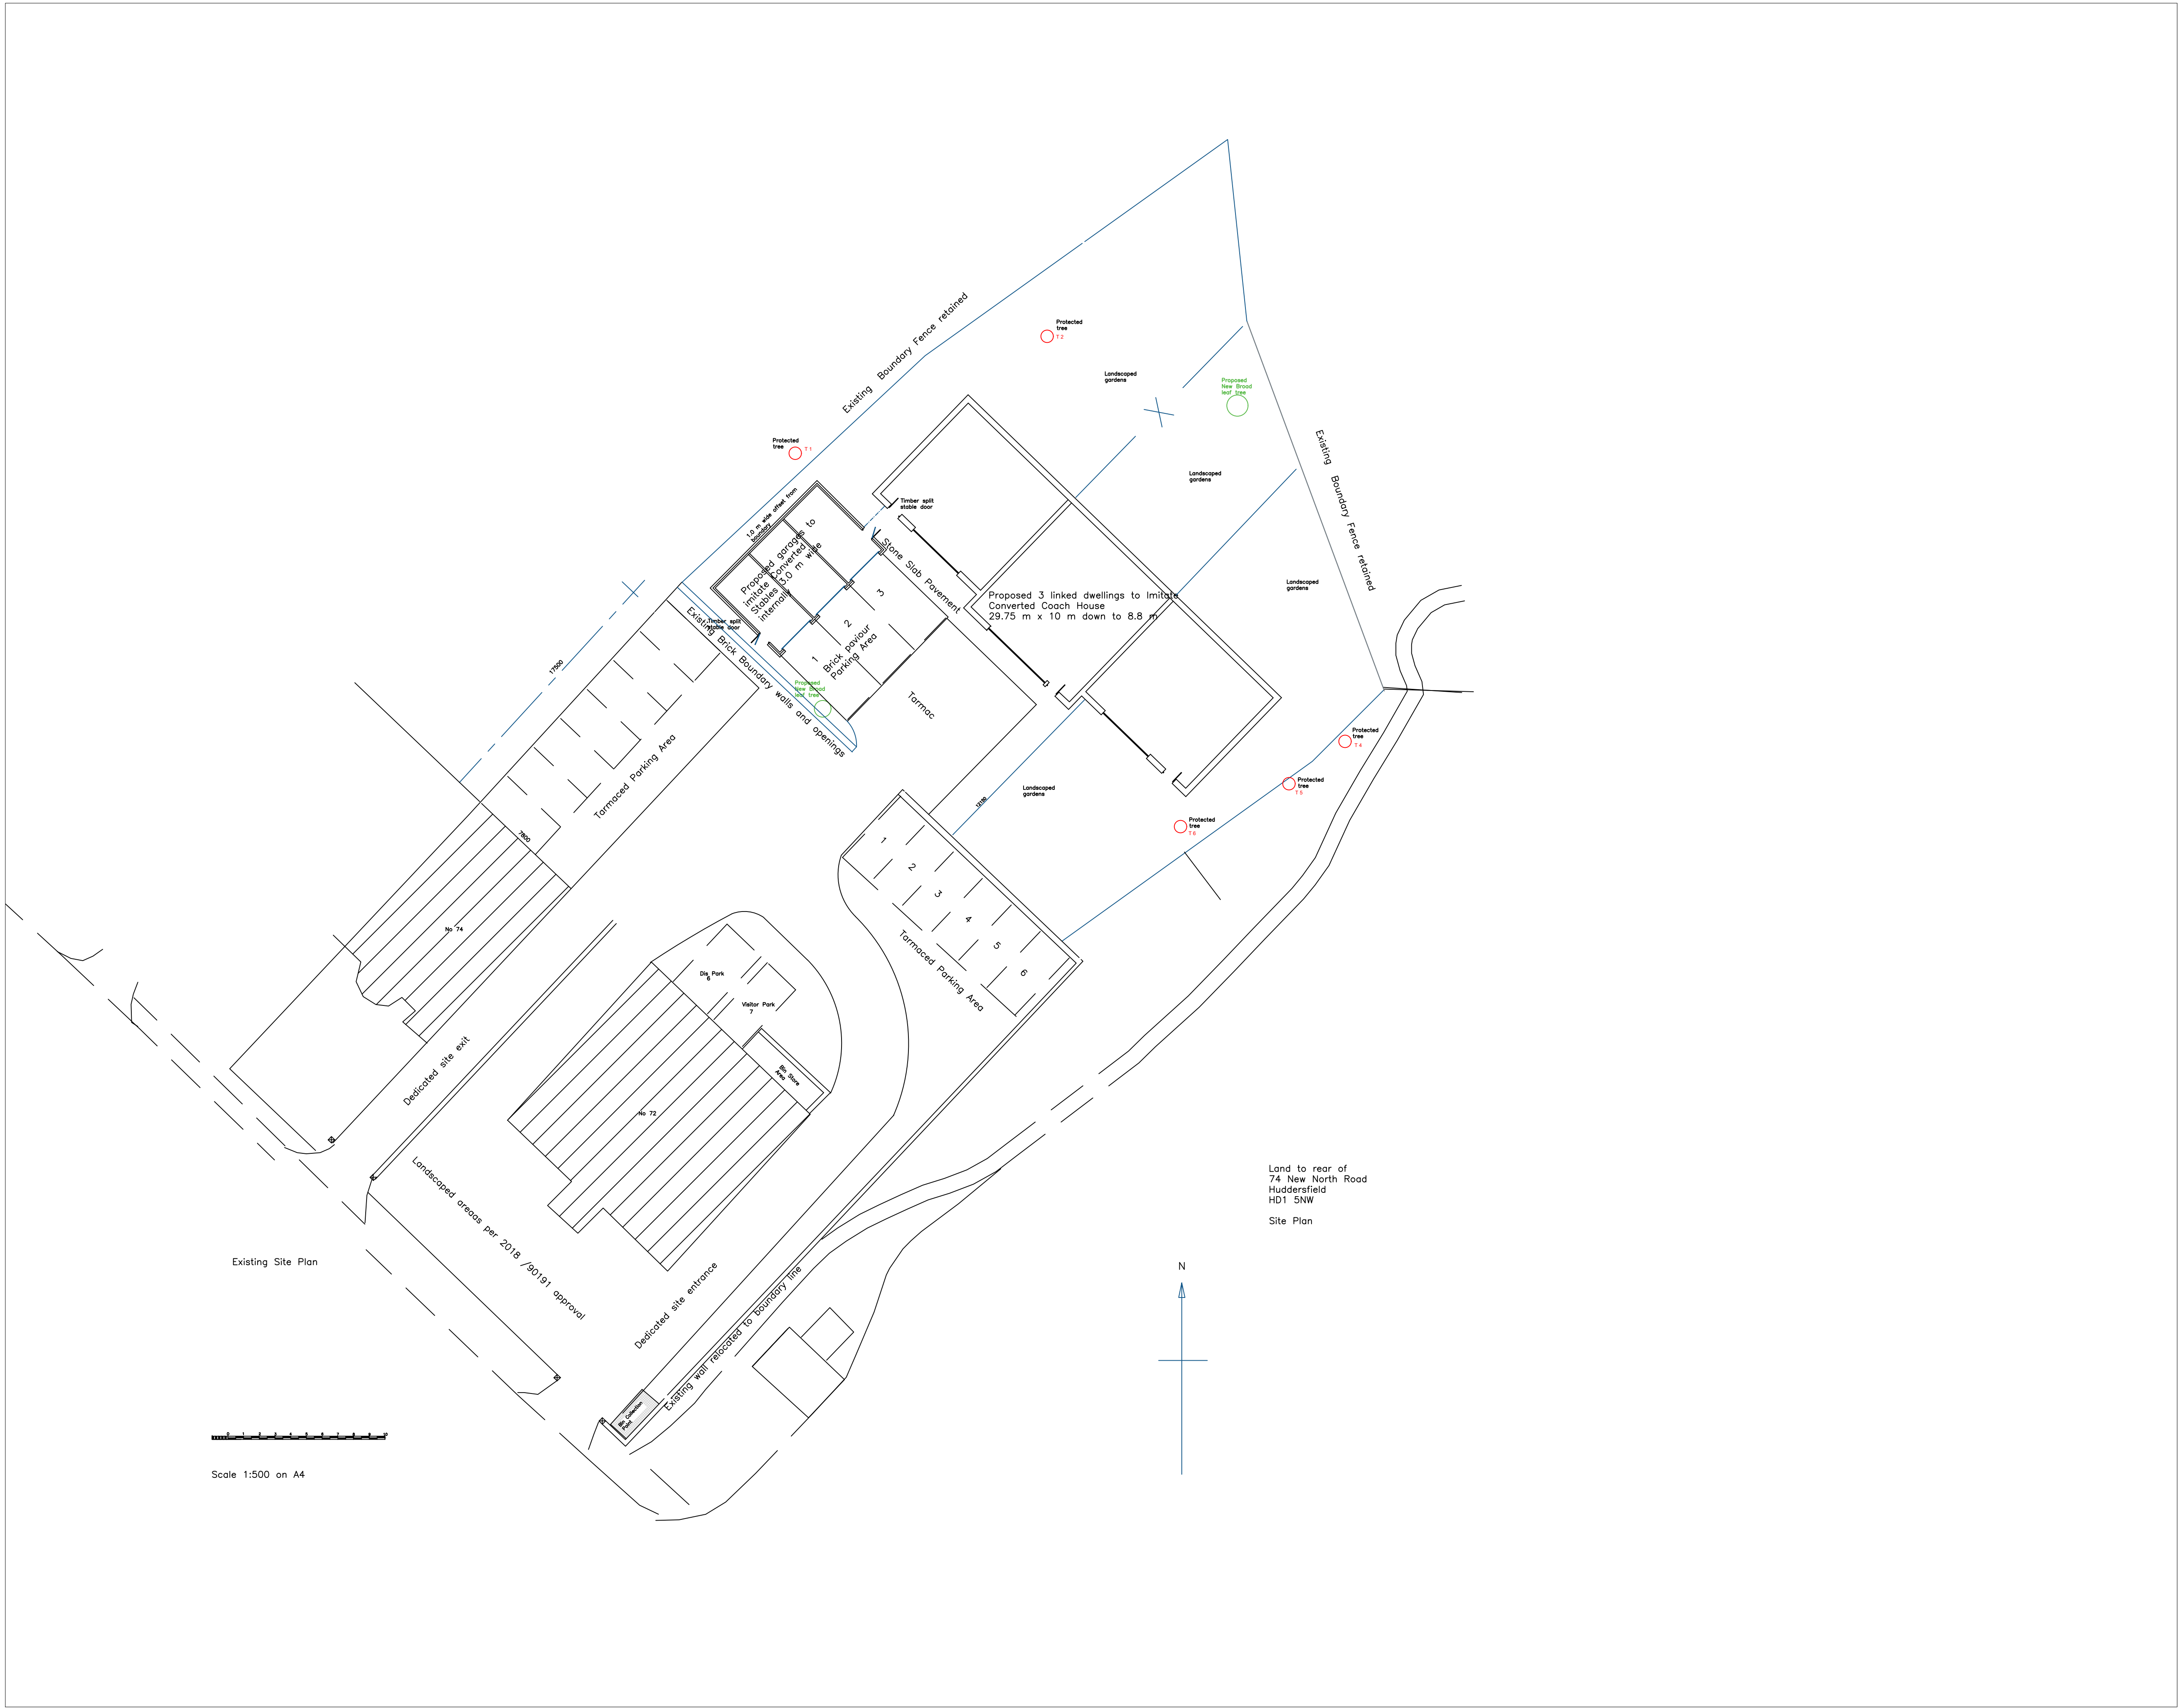

NOTES/LEGEND

Rev	Description	Rev. by	Date
-----	-------------	---------	------

Client/Architect
Premier Properties Ltd

Project
Proposals for land To Rear of 72 New North Rd

Title
Proposed site Layout and Access and Tree Proposals

Date	15th April 24	Drawn By
Size	A1	Checked
Scale	1:200 on A1	Approved

FCS Consultants
31 Summervale, Bridge Lane
Holmfirth, HD7 1AG
Tel. 01484 687 722

Issue

Drawing Number	Revision
NNR/ 2024 / 01	REV D