




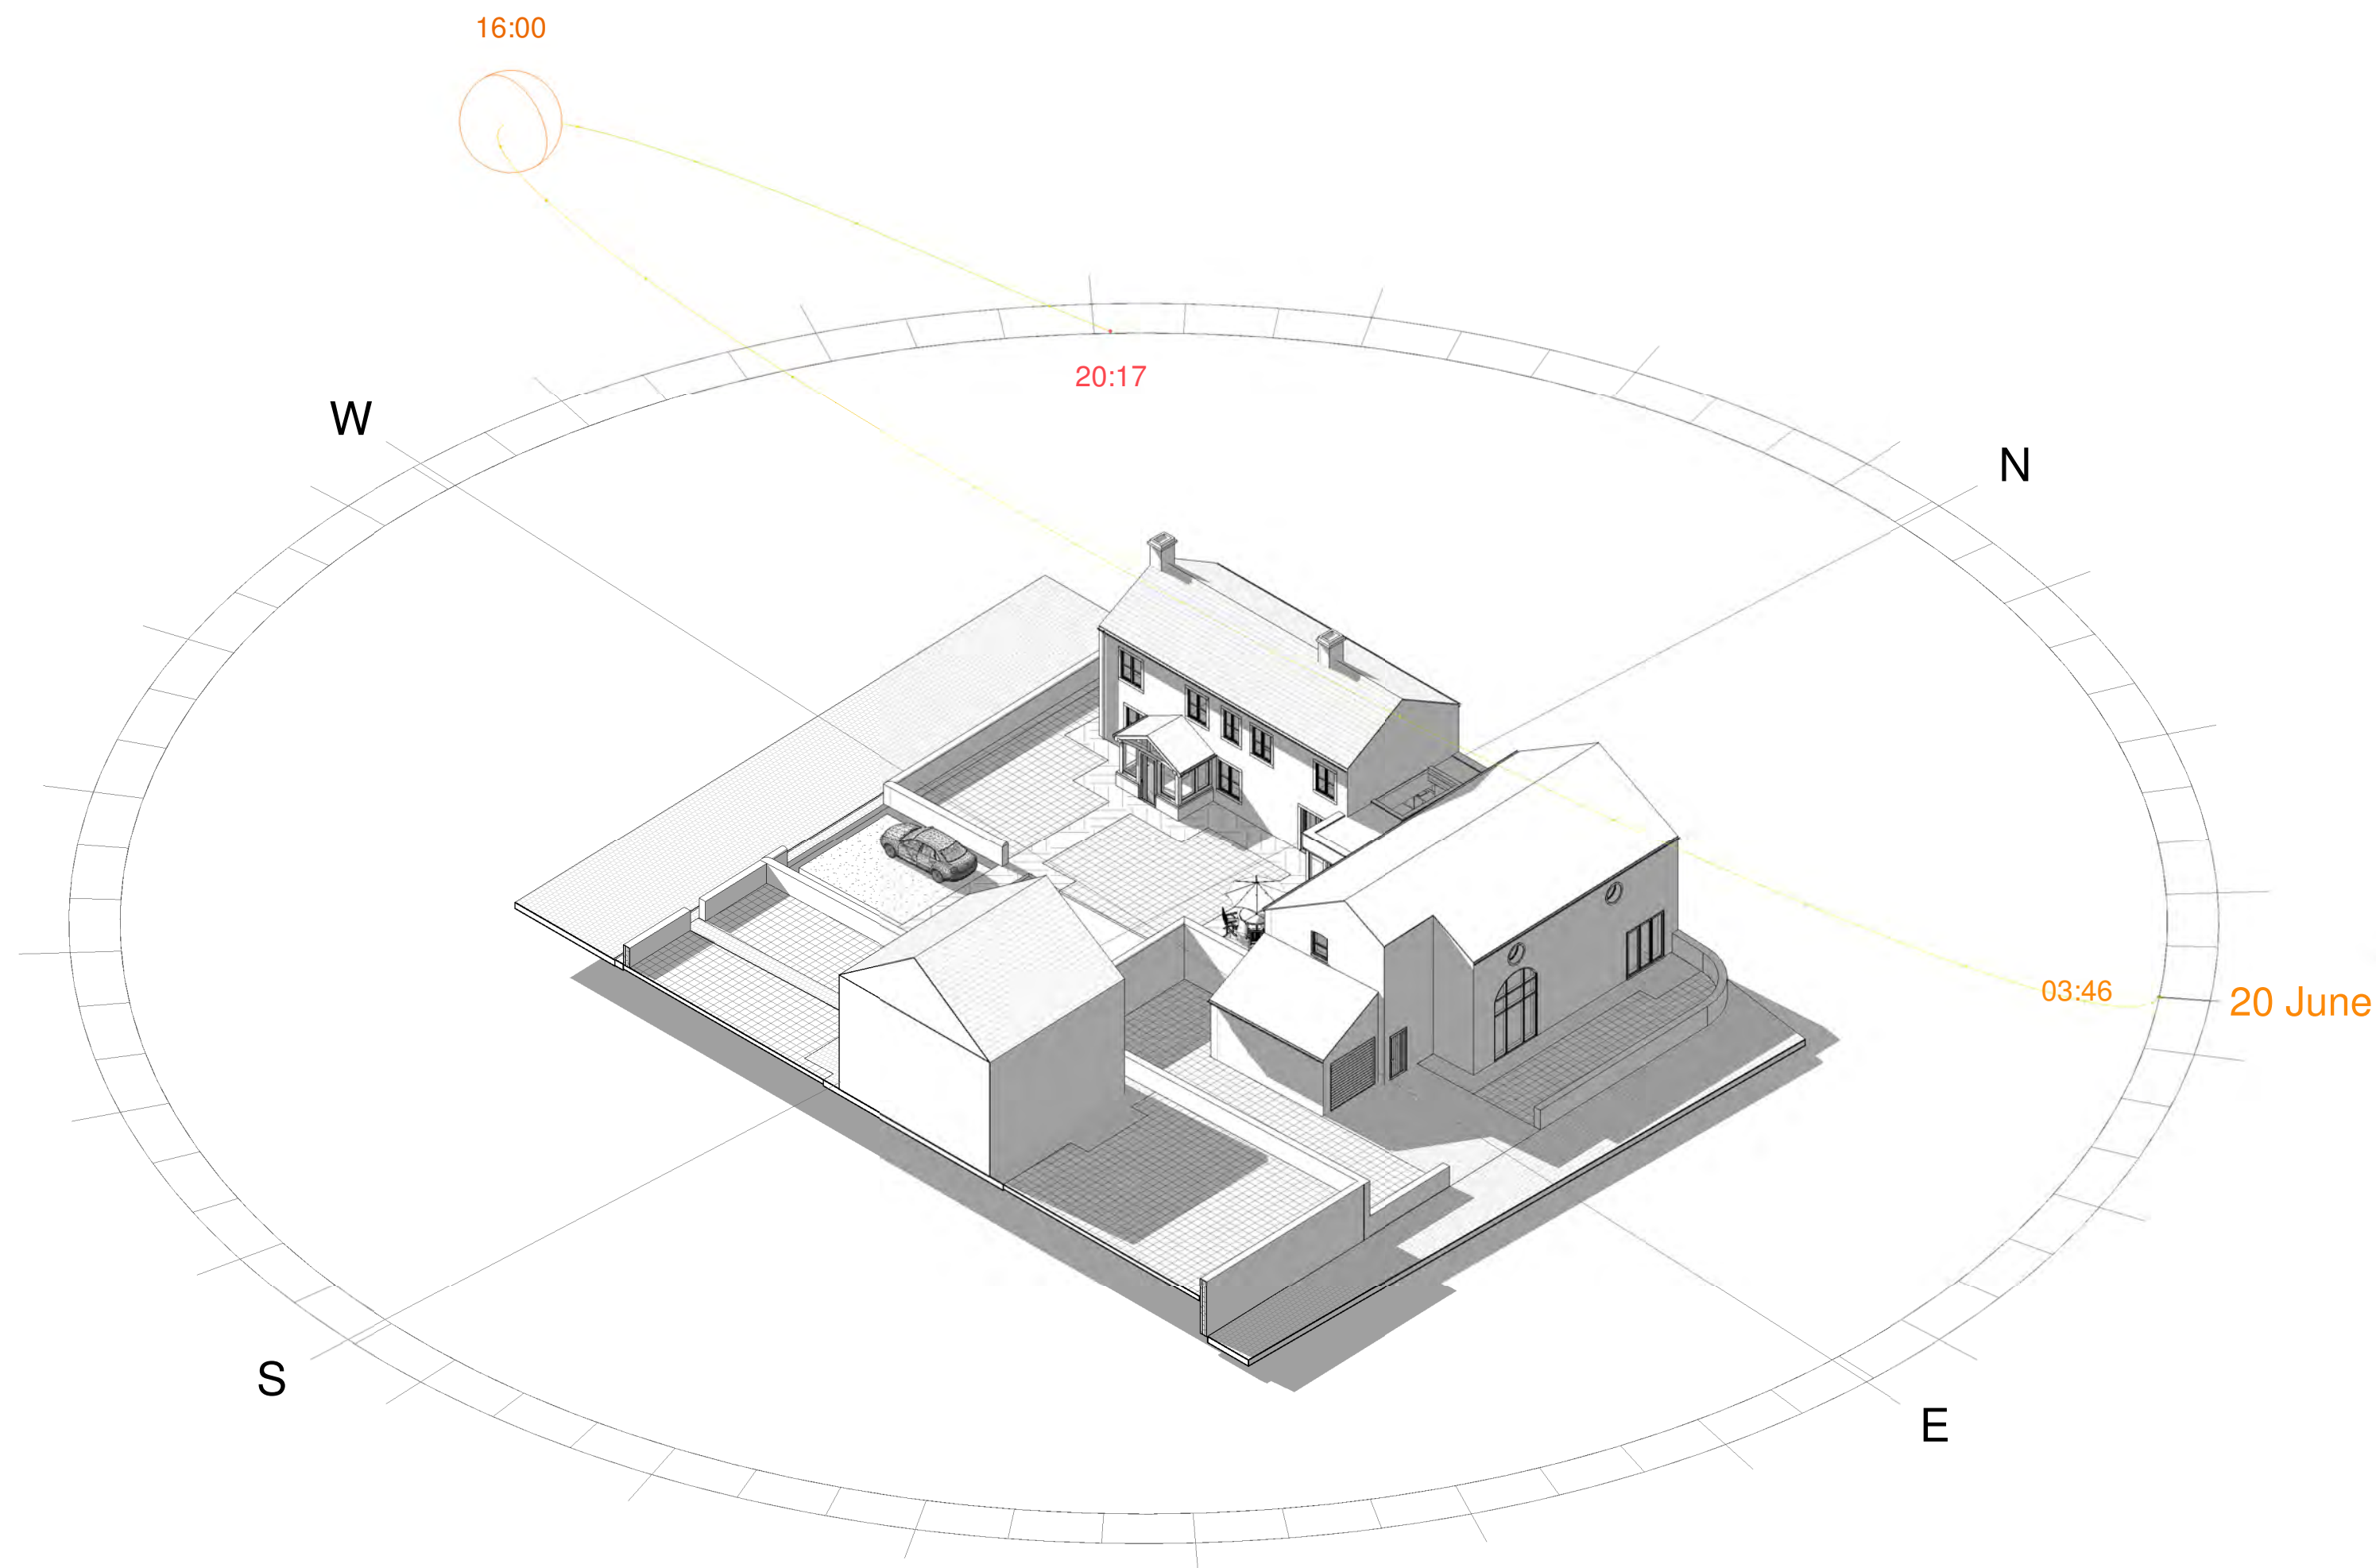


3 Summer Solstice - 16-00pm

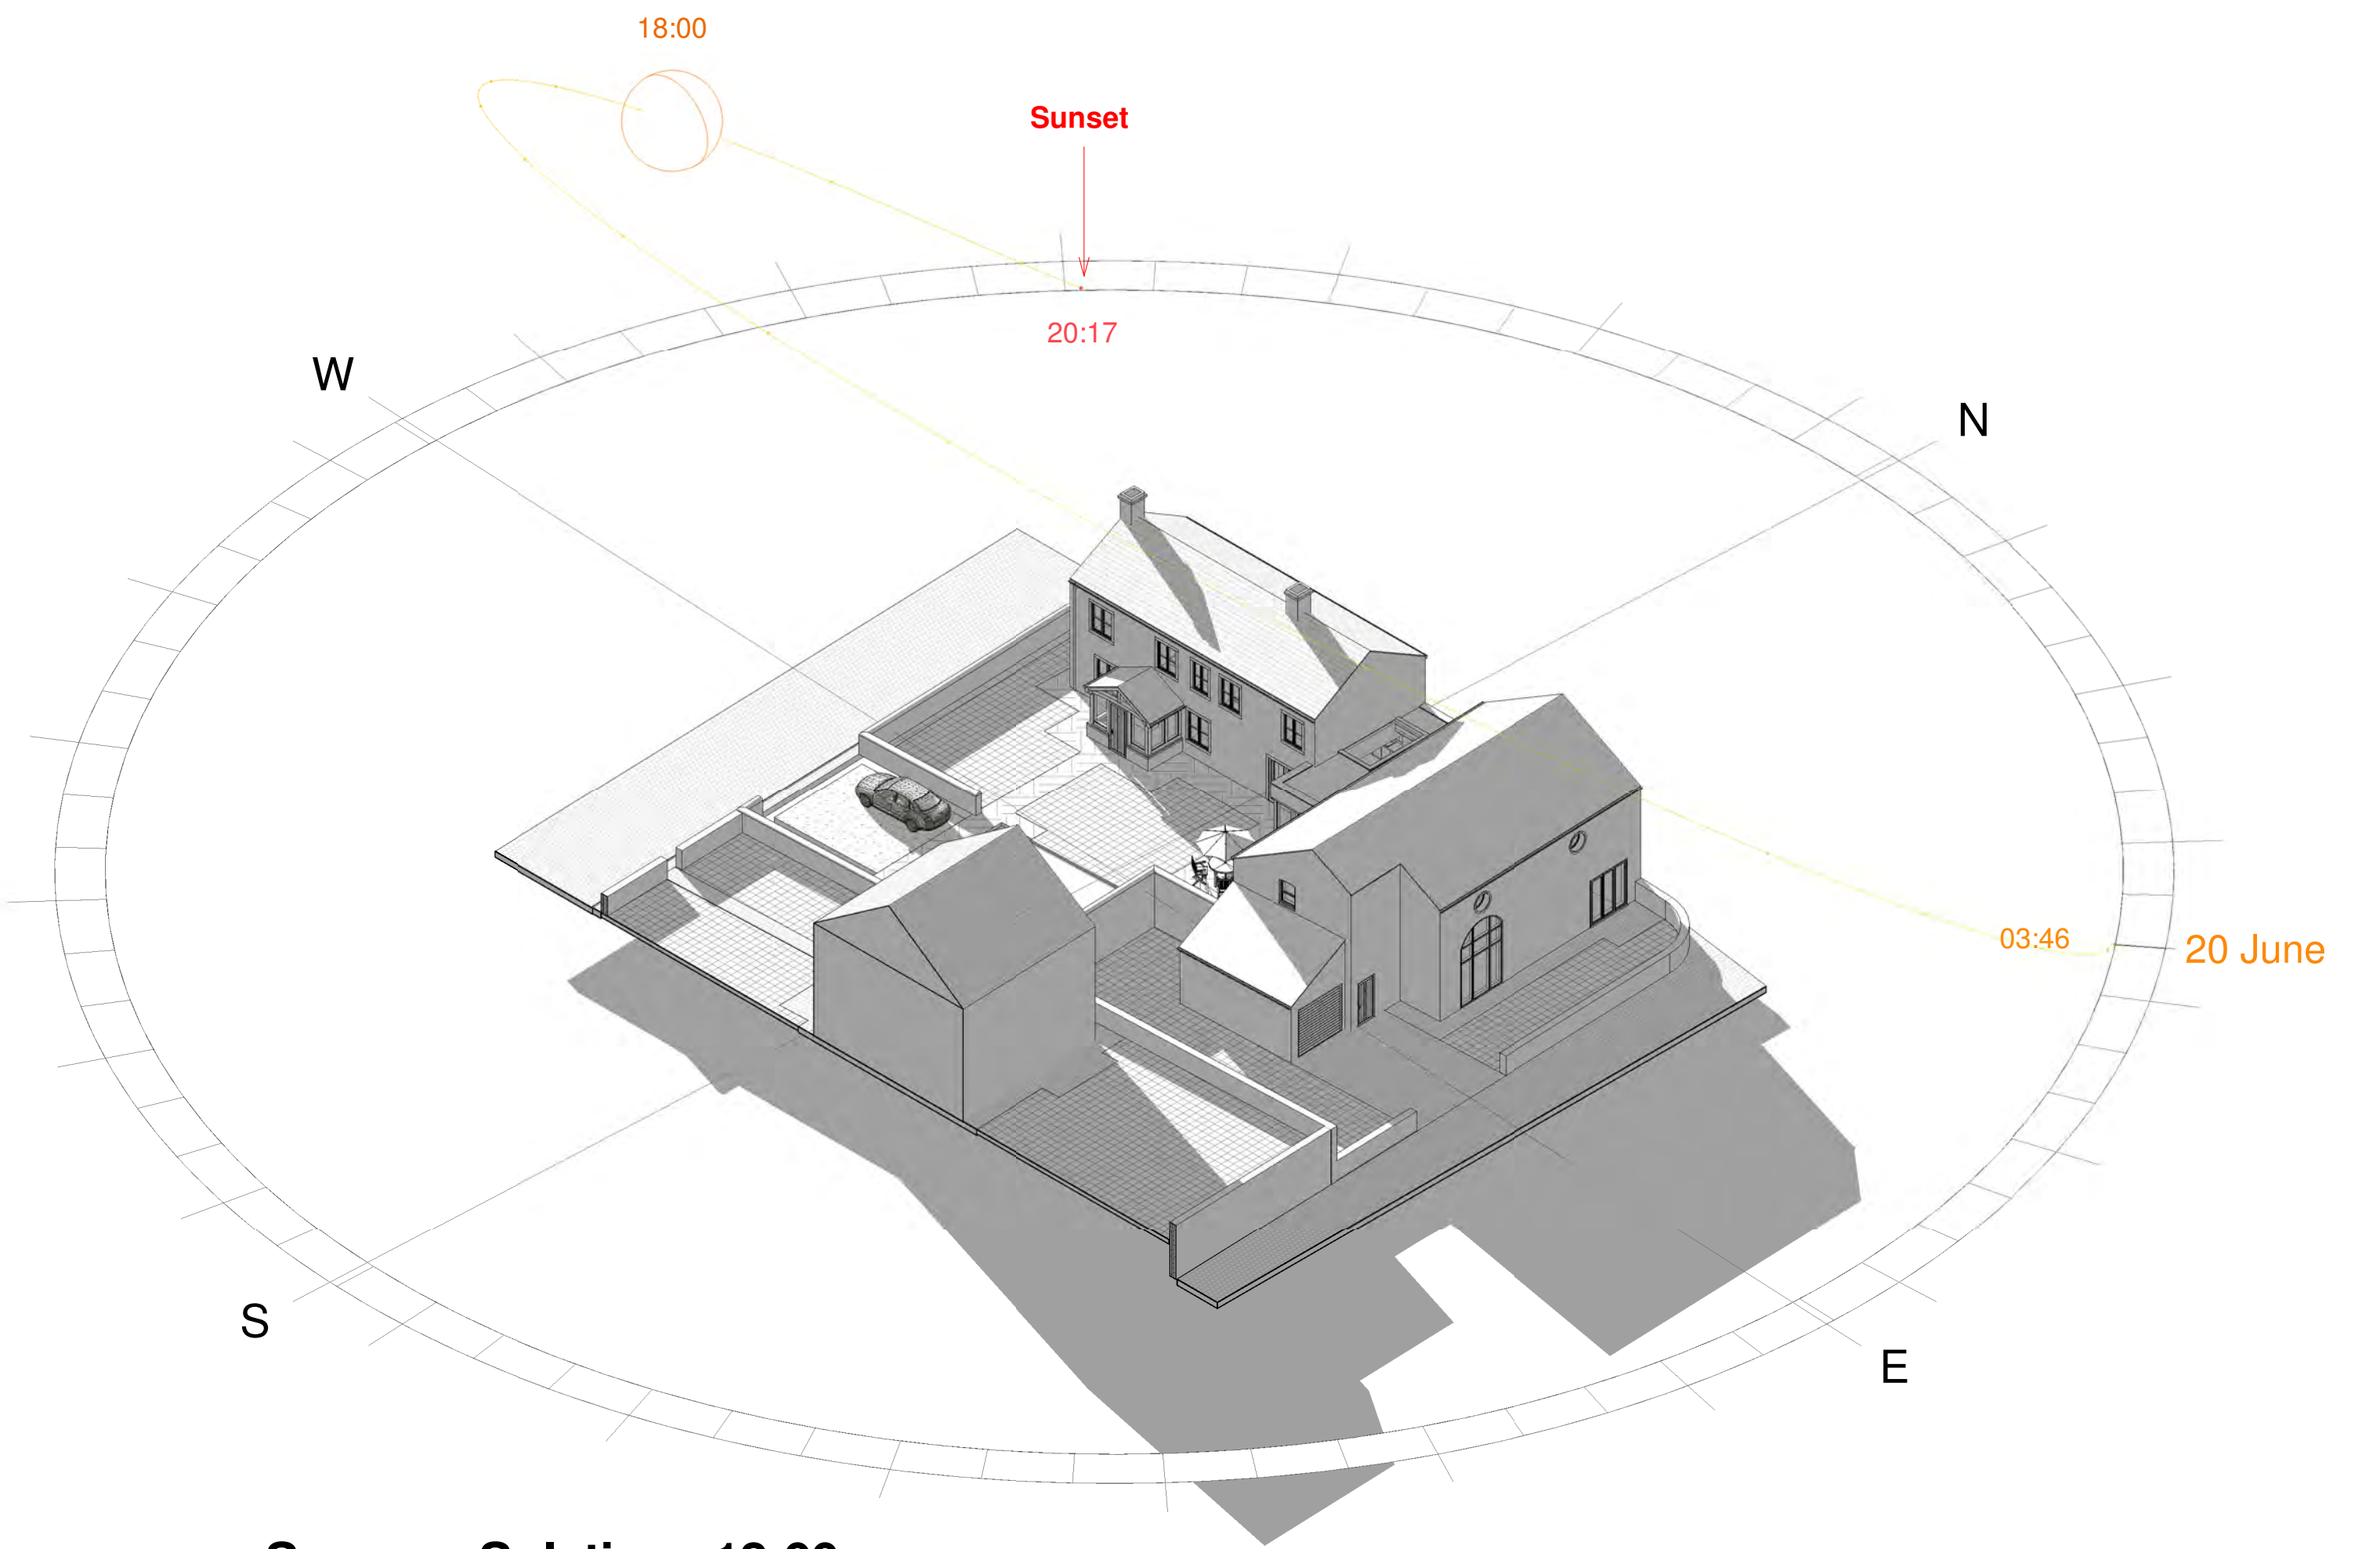

4 Summer Solstice - 18-00pm

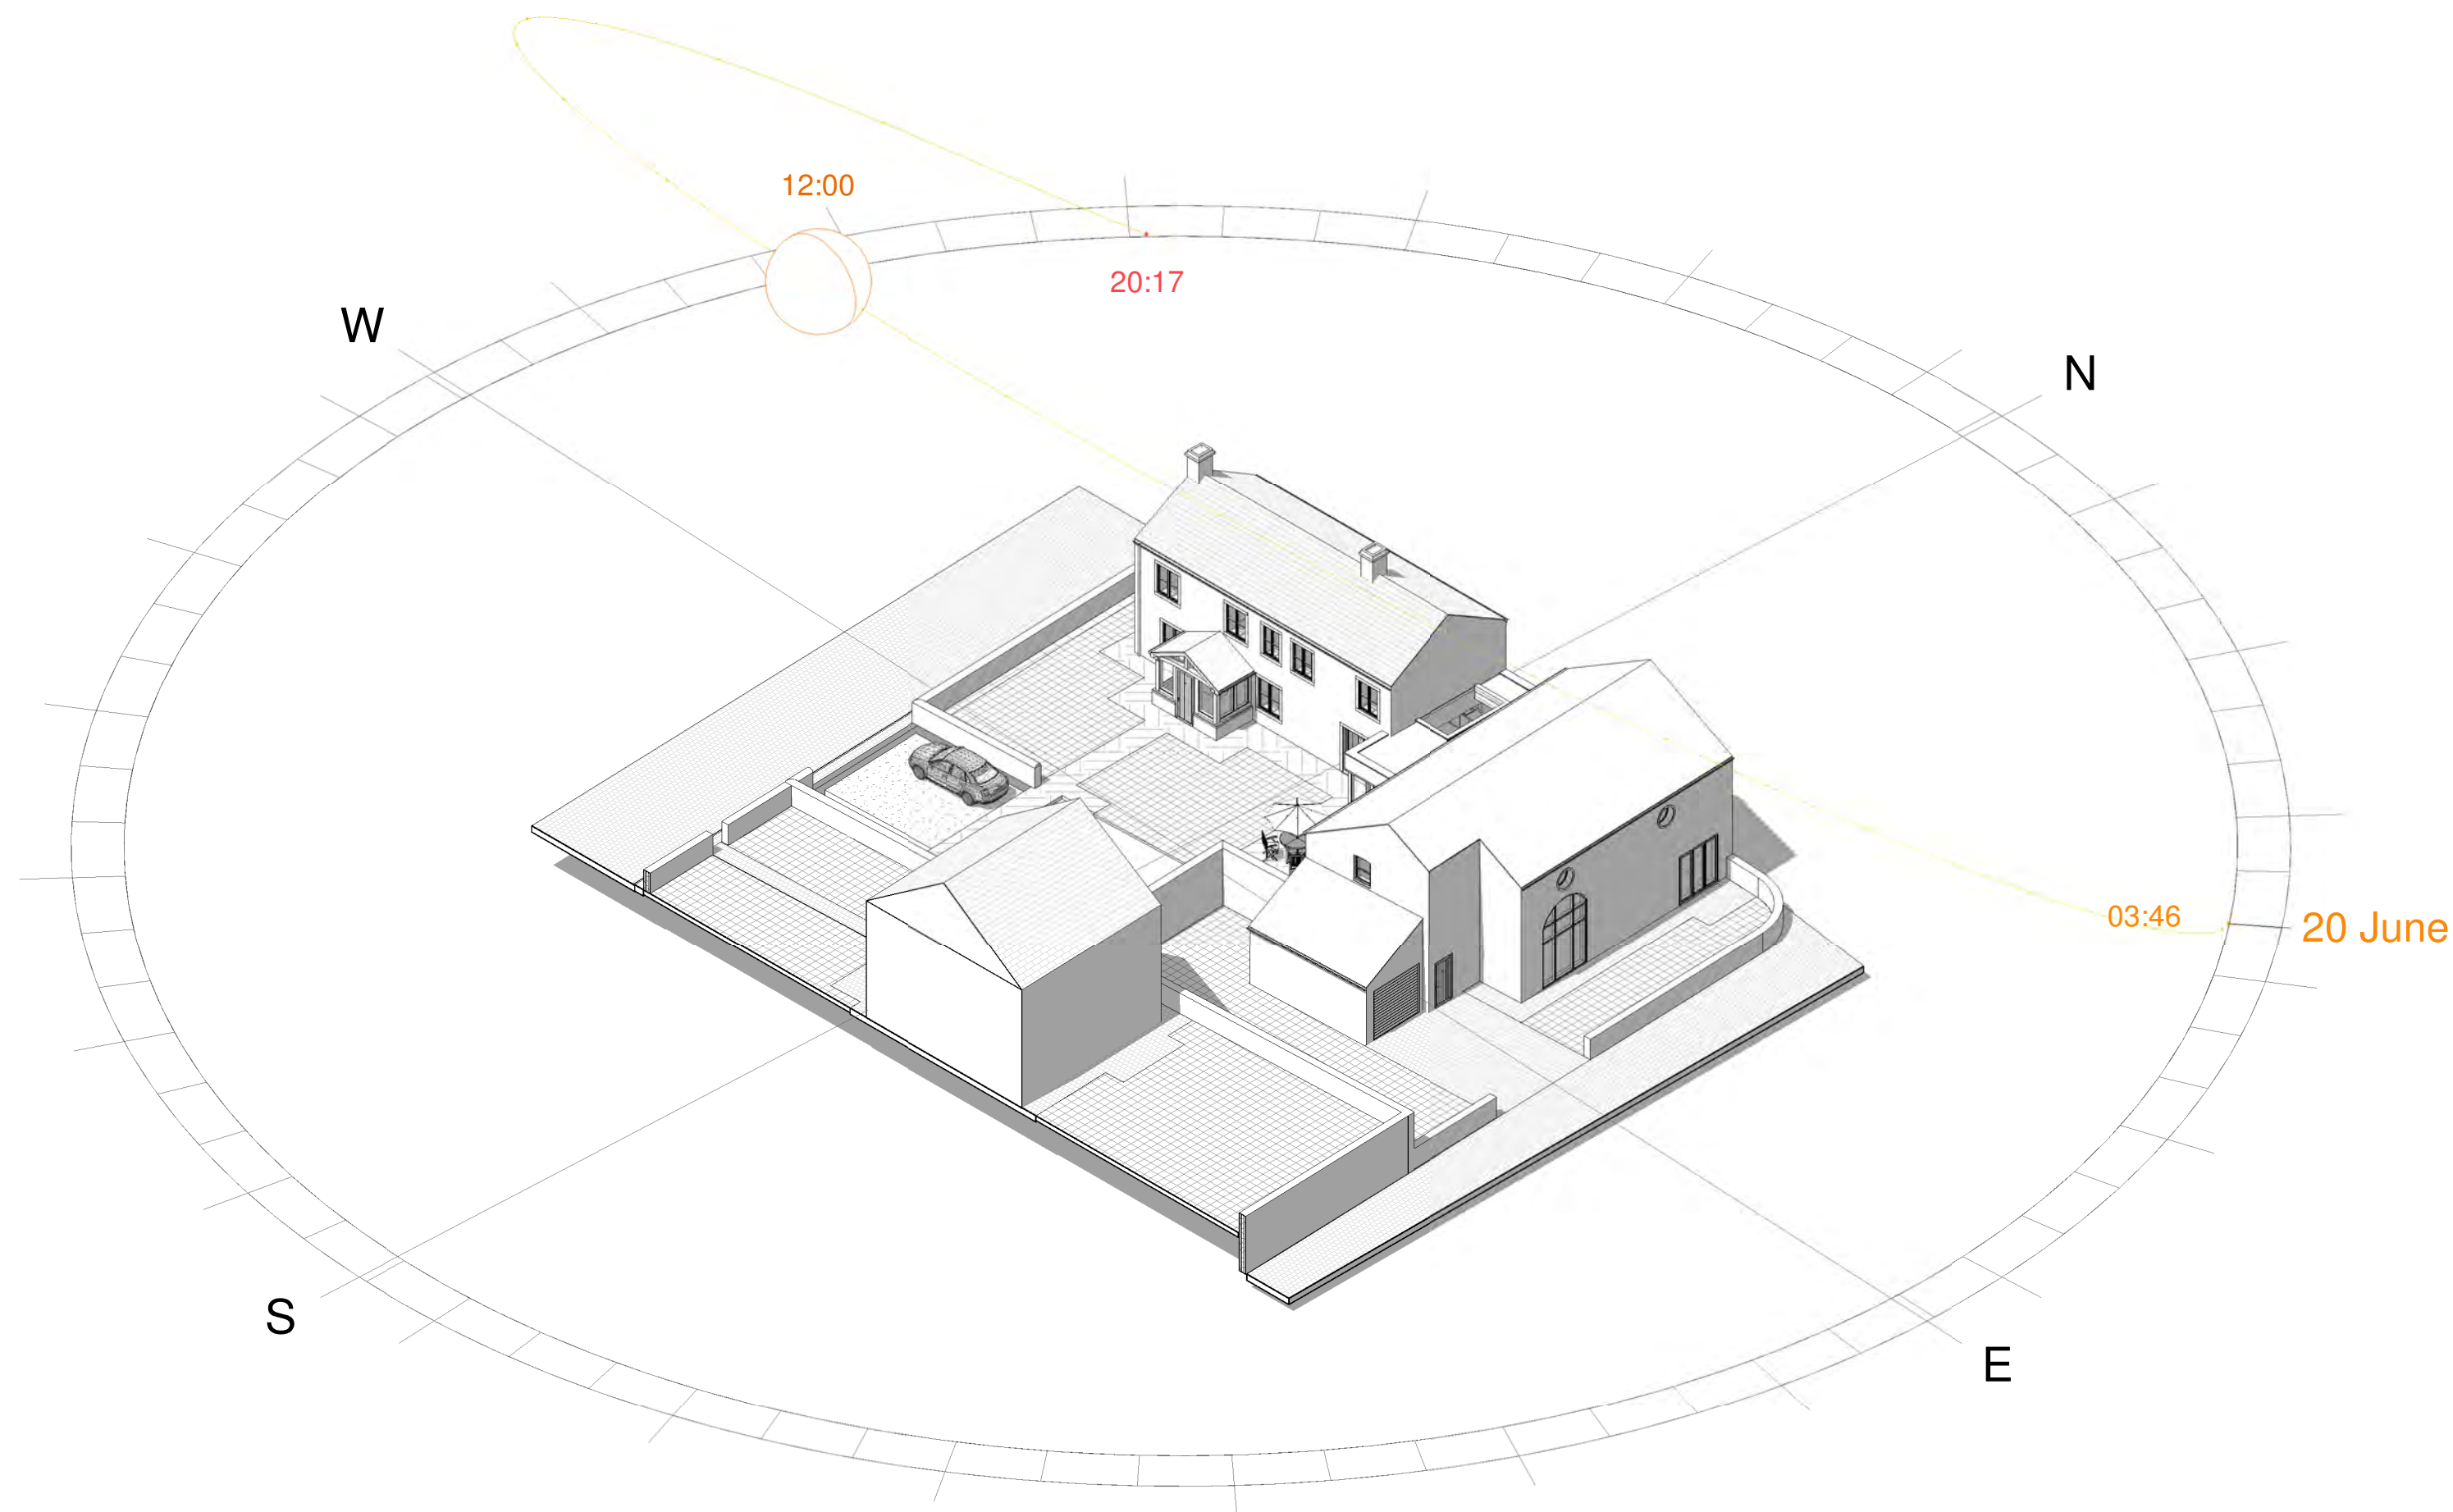

2 Summer Solstice - 12 Noon

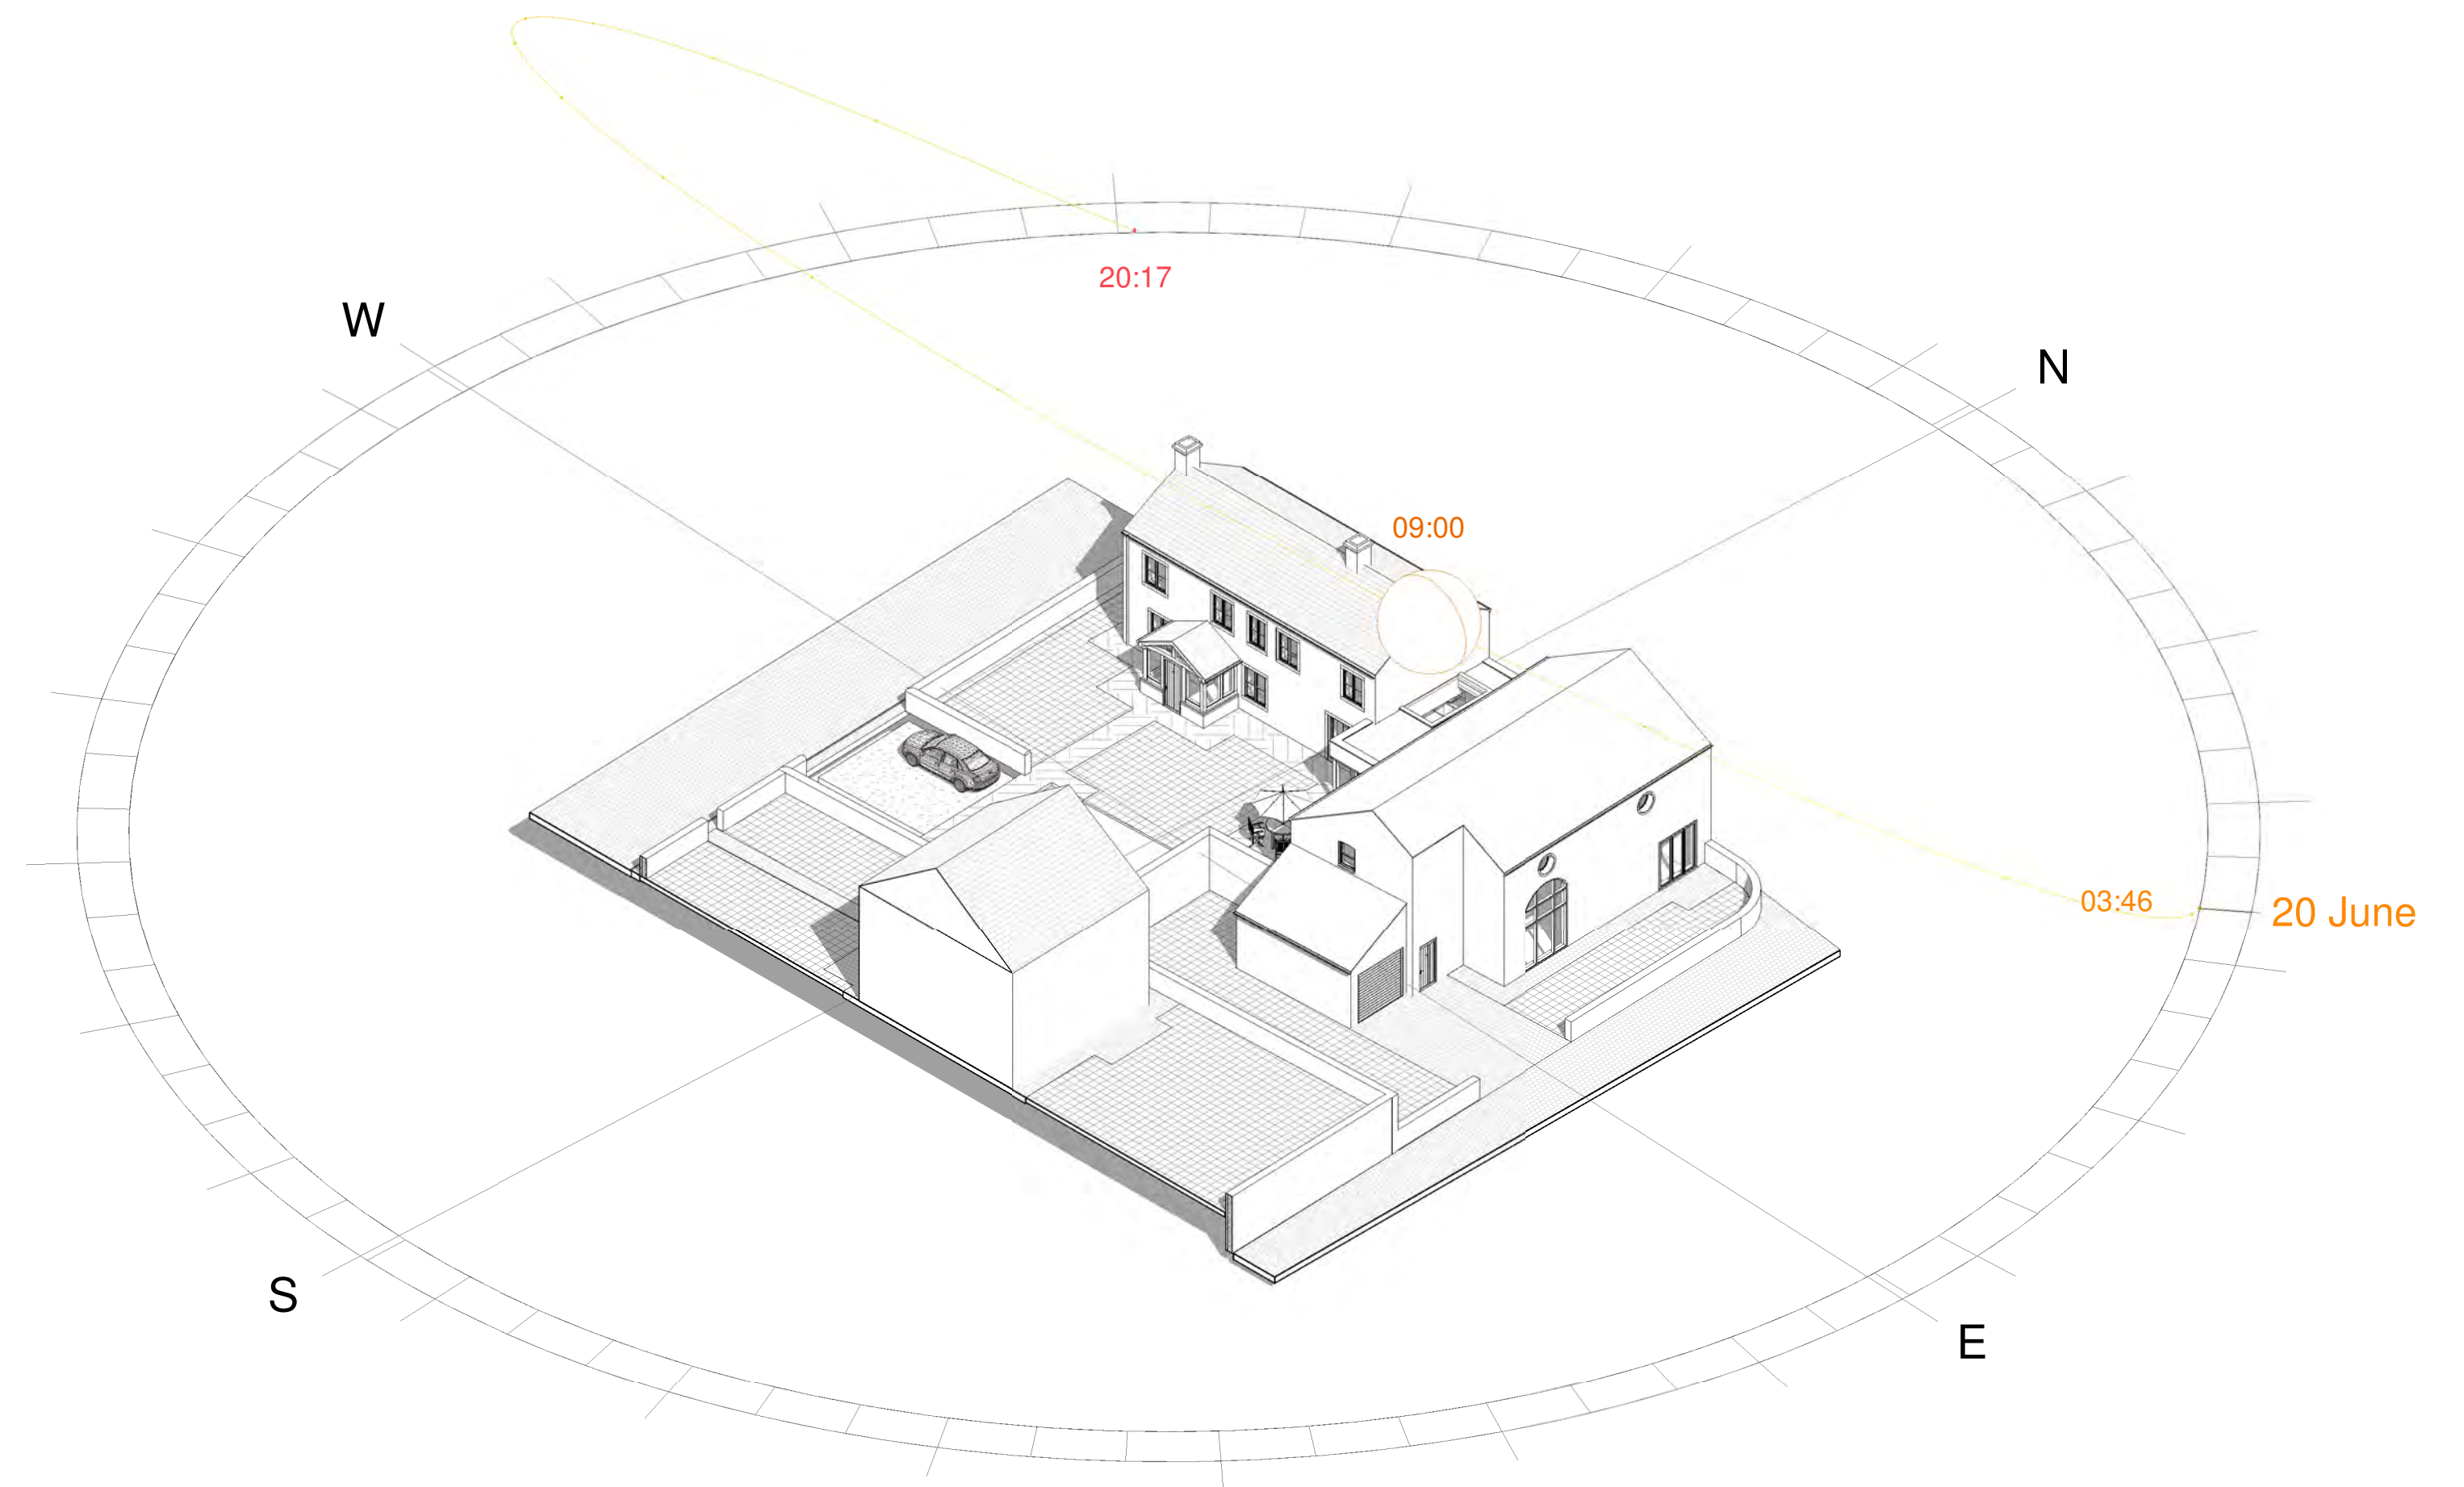

1 Summer Solstice - 09-00am