
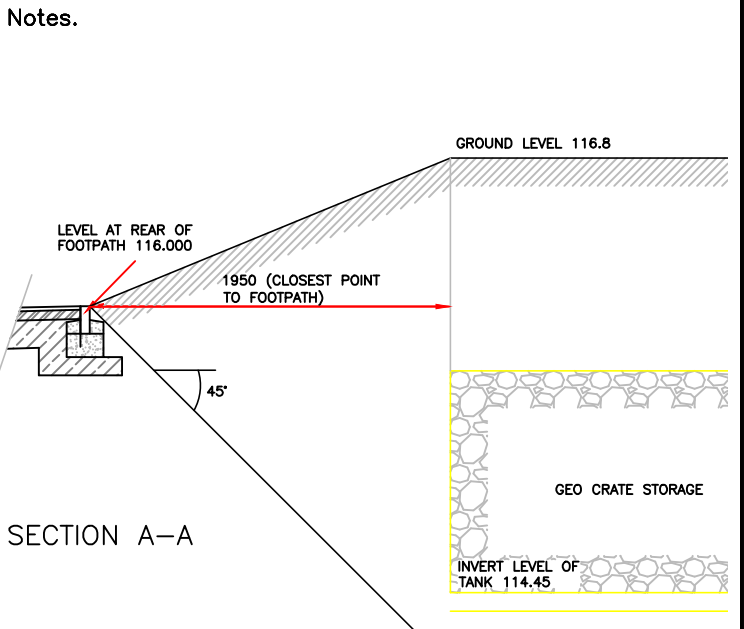


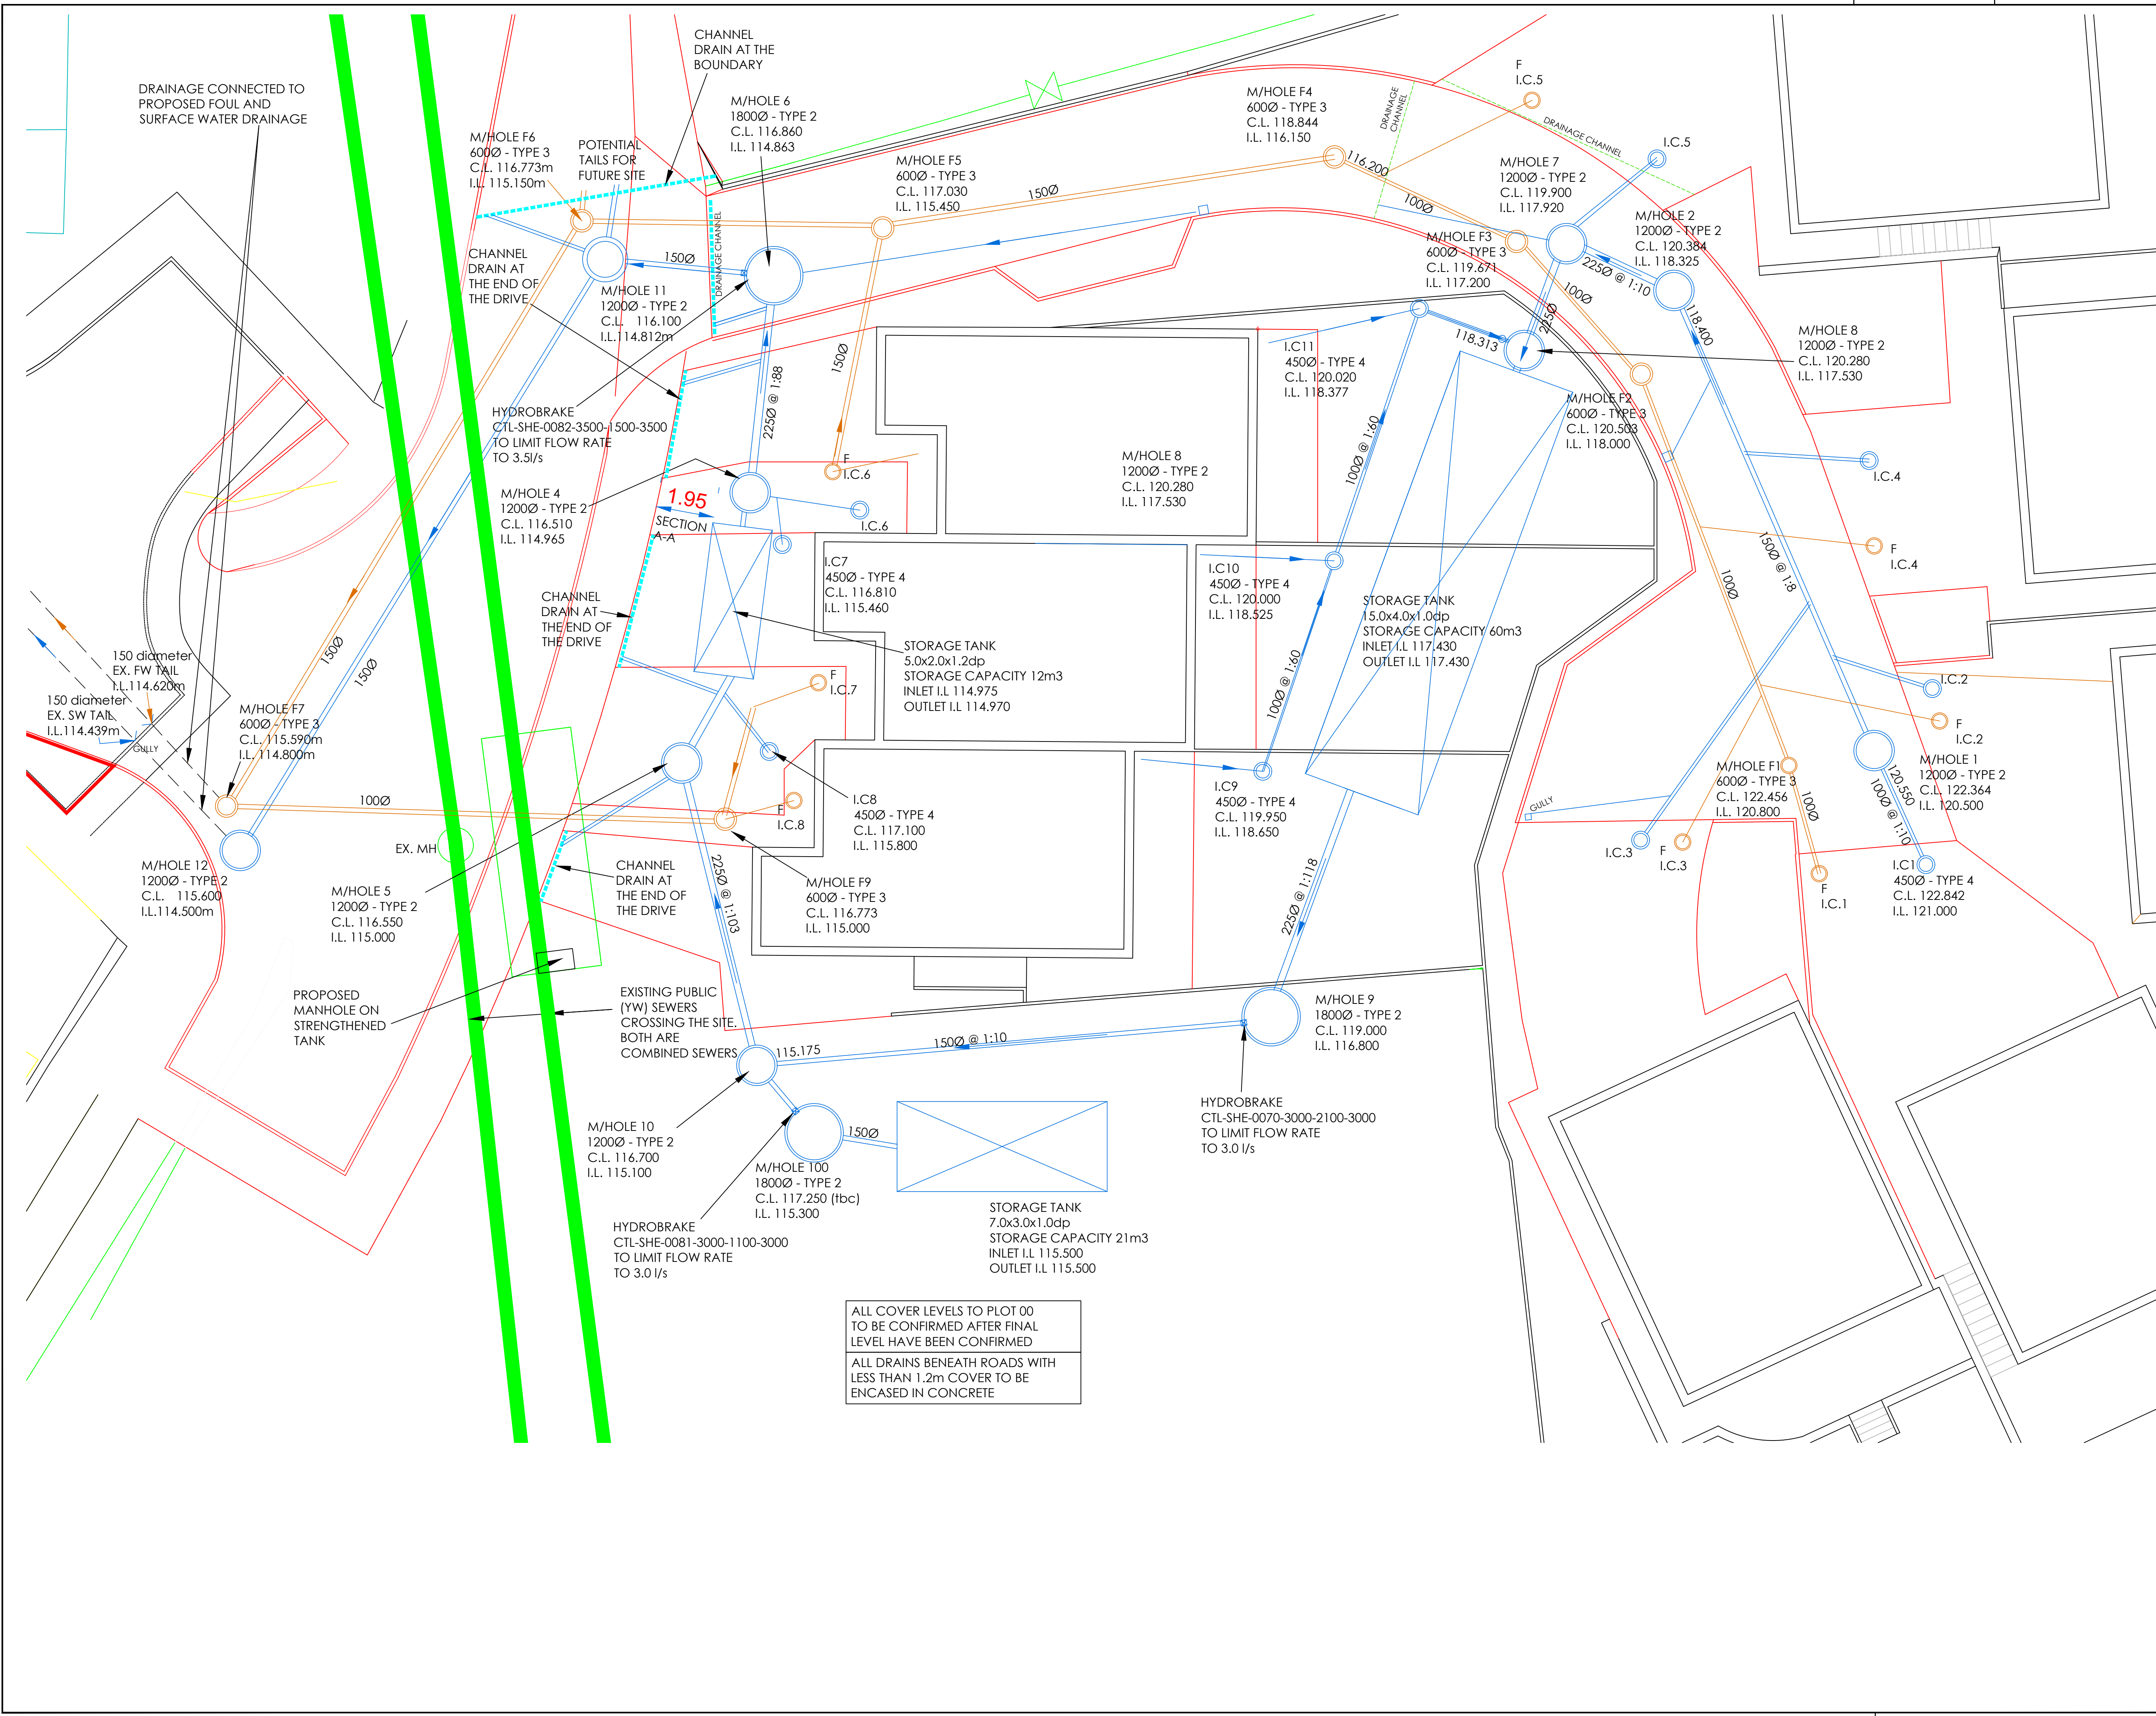

R	Manhole to tank amended. Channel drains to drives added	08.06.22		
Q	MANHOLE BETWEEN F5&F6 OMITTED	16.05.22		
P	Run under adopted Highway moved to avoid kerb	16.05.22		
N	Tail slope added	31.03.22		
M	Tail slope added	02.03.22		
L	Outfalls repositioned	04.01.21		
K	Highway drainage and tails shown	07.12.21		
J	Outfalls repositioned	28.10.21		
H	Storage pipes replaced by tank	20.10.21		
G	Attenuation tank repositioned	18.10.21		
F	Drainage re-designed	01.10.21		
E	Foul manhole moved to drawing 603	30.09.21		
D	Foul manhole schedule added	16.04.21		
C	Manhole schedule added	28.03.21		
B	Adopted highway drainage removed	22.03.21		
A	Adopted highway drainage added	16.11.20		
REV	COMMENT	DATE	DRAWN	CHECK

Holloway Jennings
Consulting Engineers

Connaught House
Park View
Lofthouse
Wakefield
West Yorkshire
WF3 3HA

Telephone: 01924 824 433
Facsimile: 0871 900 4243
email: admin@hjce.co.uk

DRAWING STATUS: **APPROVAL**

CLIENT:

PROJECT: **LANCASTER LANE
SOUTH SITE
BROCKHOLES**

TITLE: **PROPOSED DRAINAGE**

DESIGNED:	CHECKED:	DRAWN:
SCALE & SIZE: A1	DATE: SEP 2020	
PROJECT No: 5055	DRAWING No: 601	REV: R