
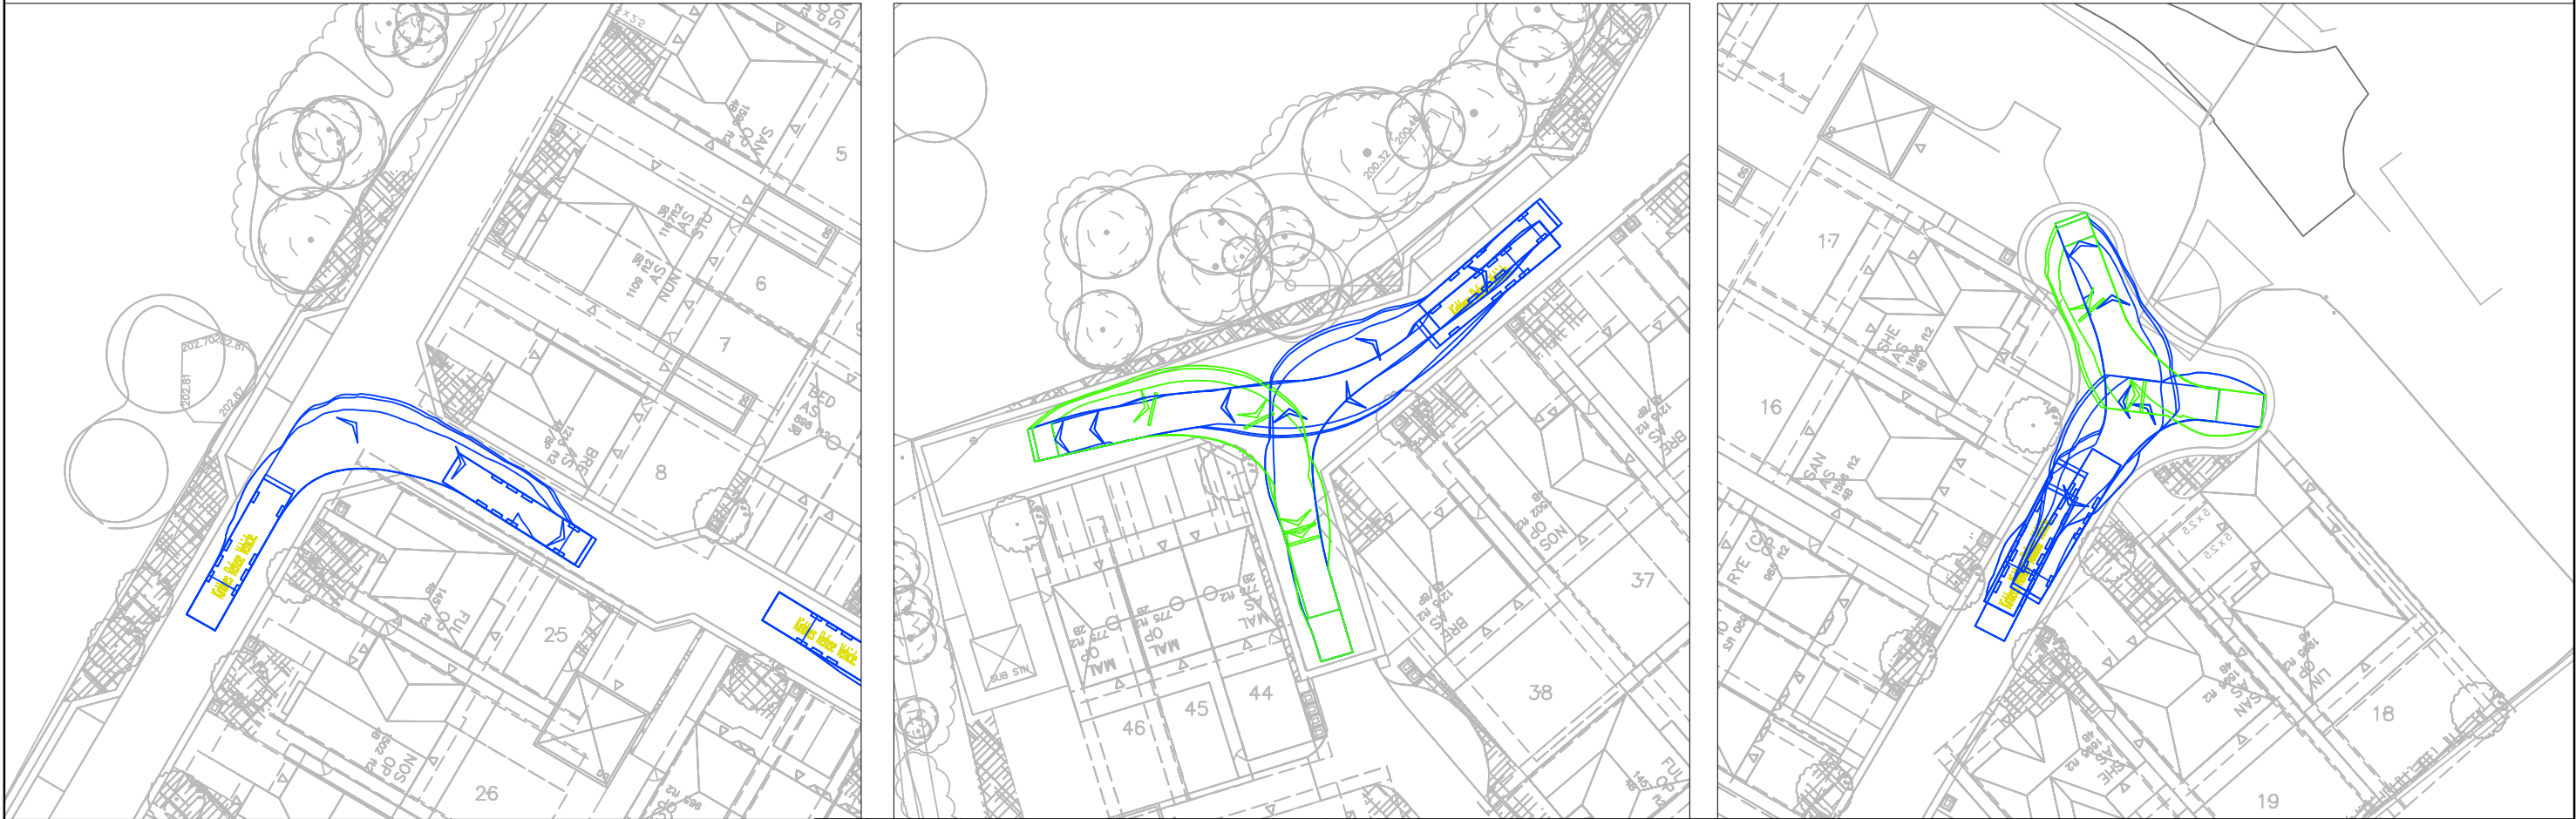
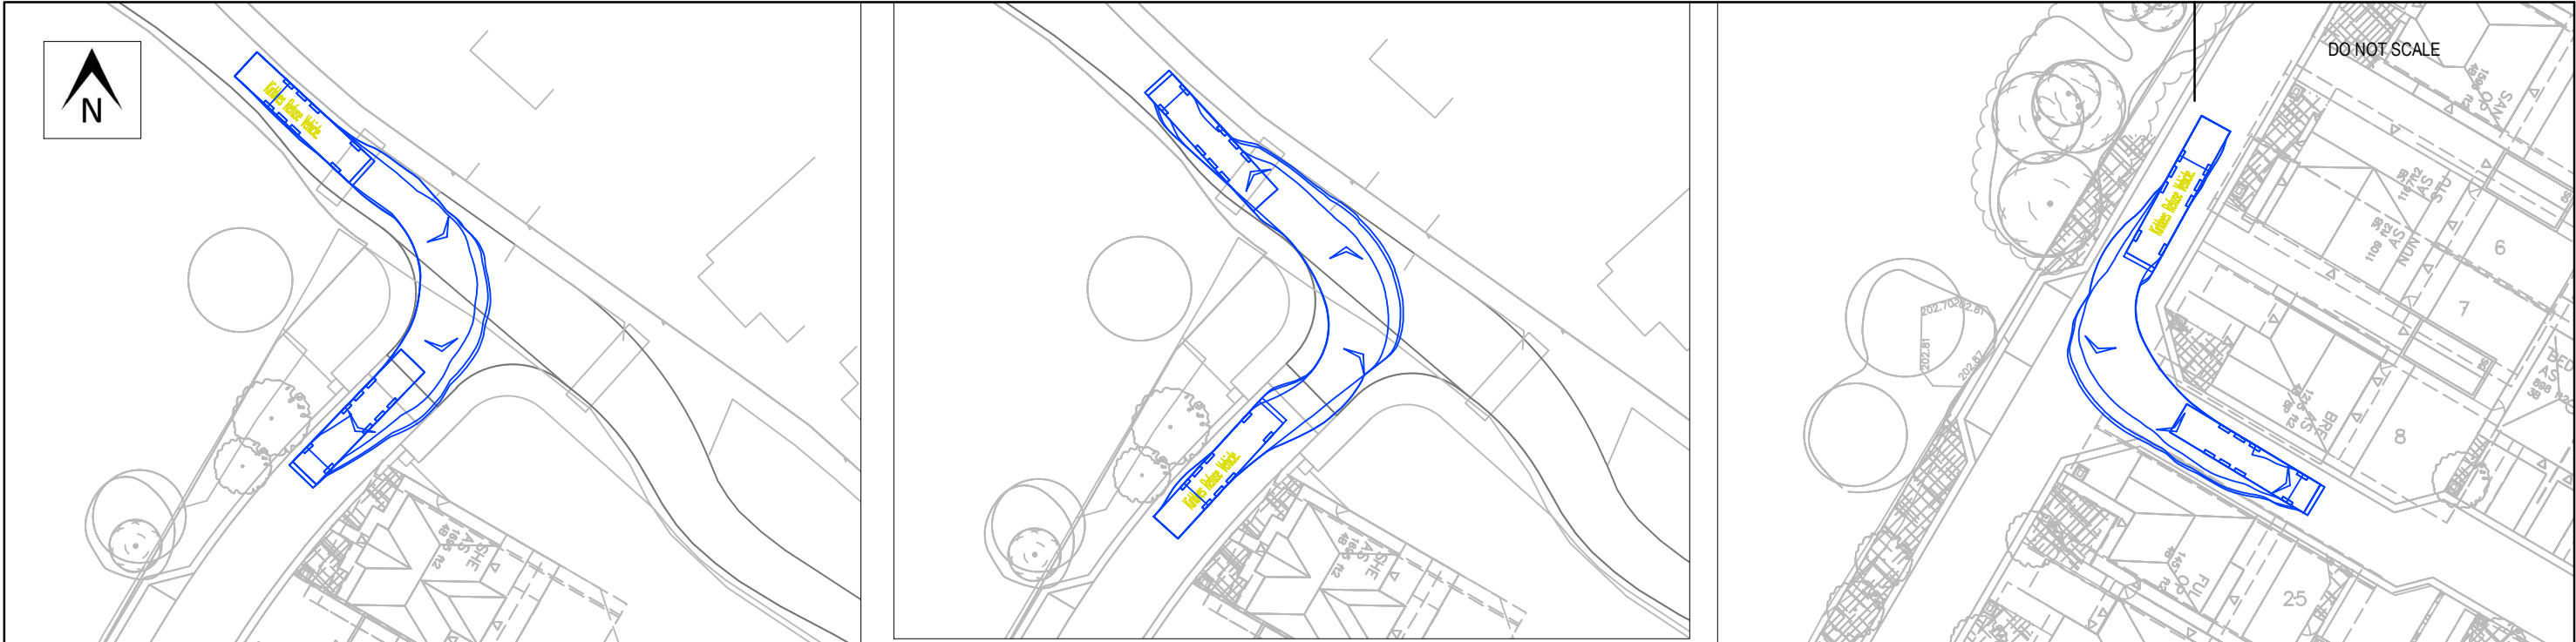


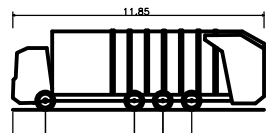

 Kirklees Refuse Vehicle. Overall Length 11.850m Overall Width 2.500m Overall Body Height 3.249m Min Body Ground Clearance 0.302m Track Width 2.490m Lock to lock time 6.00s Wall to Wall Turning Radius 11.000m	B	08/04/20	JS	UPDATED LAYOUT ADDED	EAG	EAG	PROJECT SOUREBY CROSS WAY, EAST BIERLEY	CLIENT ROUSE HOMES LTD				 OPTIMA Intelligent Highway Solutions Suite 1, 3rd Floor, Goodbard House, Infirmary Street Leeds LS1 2JP optimahighways.com T 0113 245 1679
	A	18/03/20	JS	INITIAL ISSUE	EAG	EAG						
	-	10/03/20	JS	INITIAL ISSUE	MEW	MEW	DRAWN BY: JS	SCALE @ A3 1:500	DATE 08/04/20	REV. B		
	REV	DATE	BY	DESCRIPTION	CHK	APP						
	STATUS											
	PRELIMINARY											