


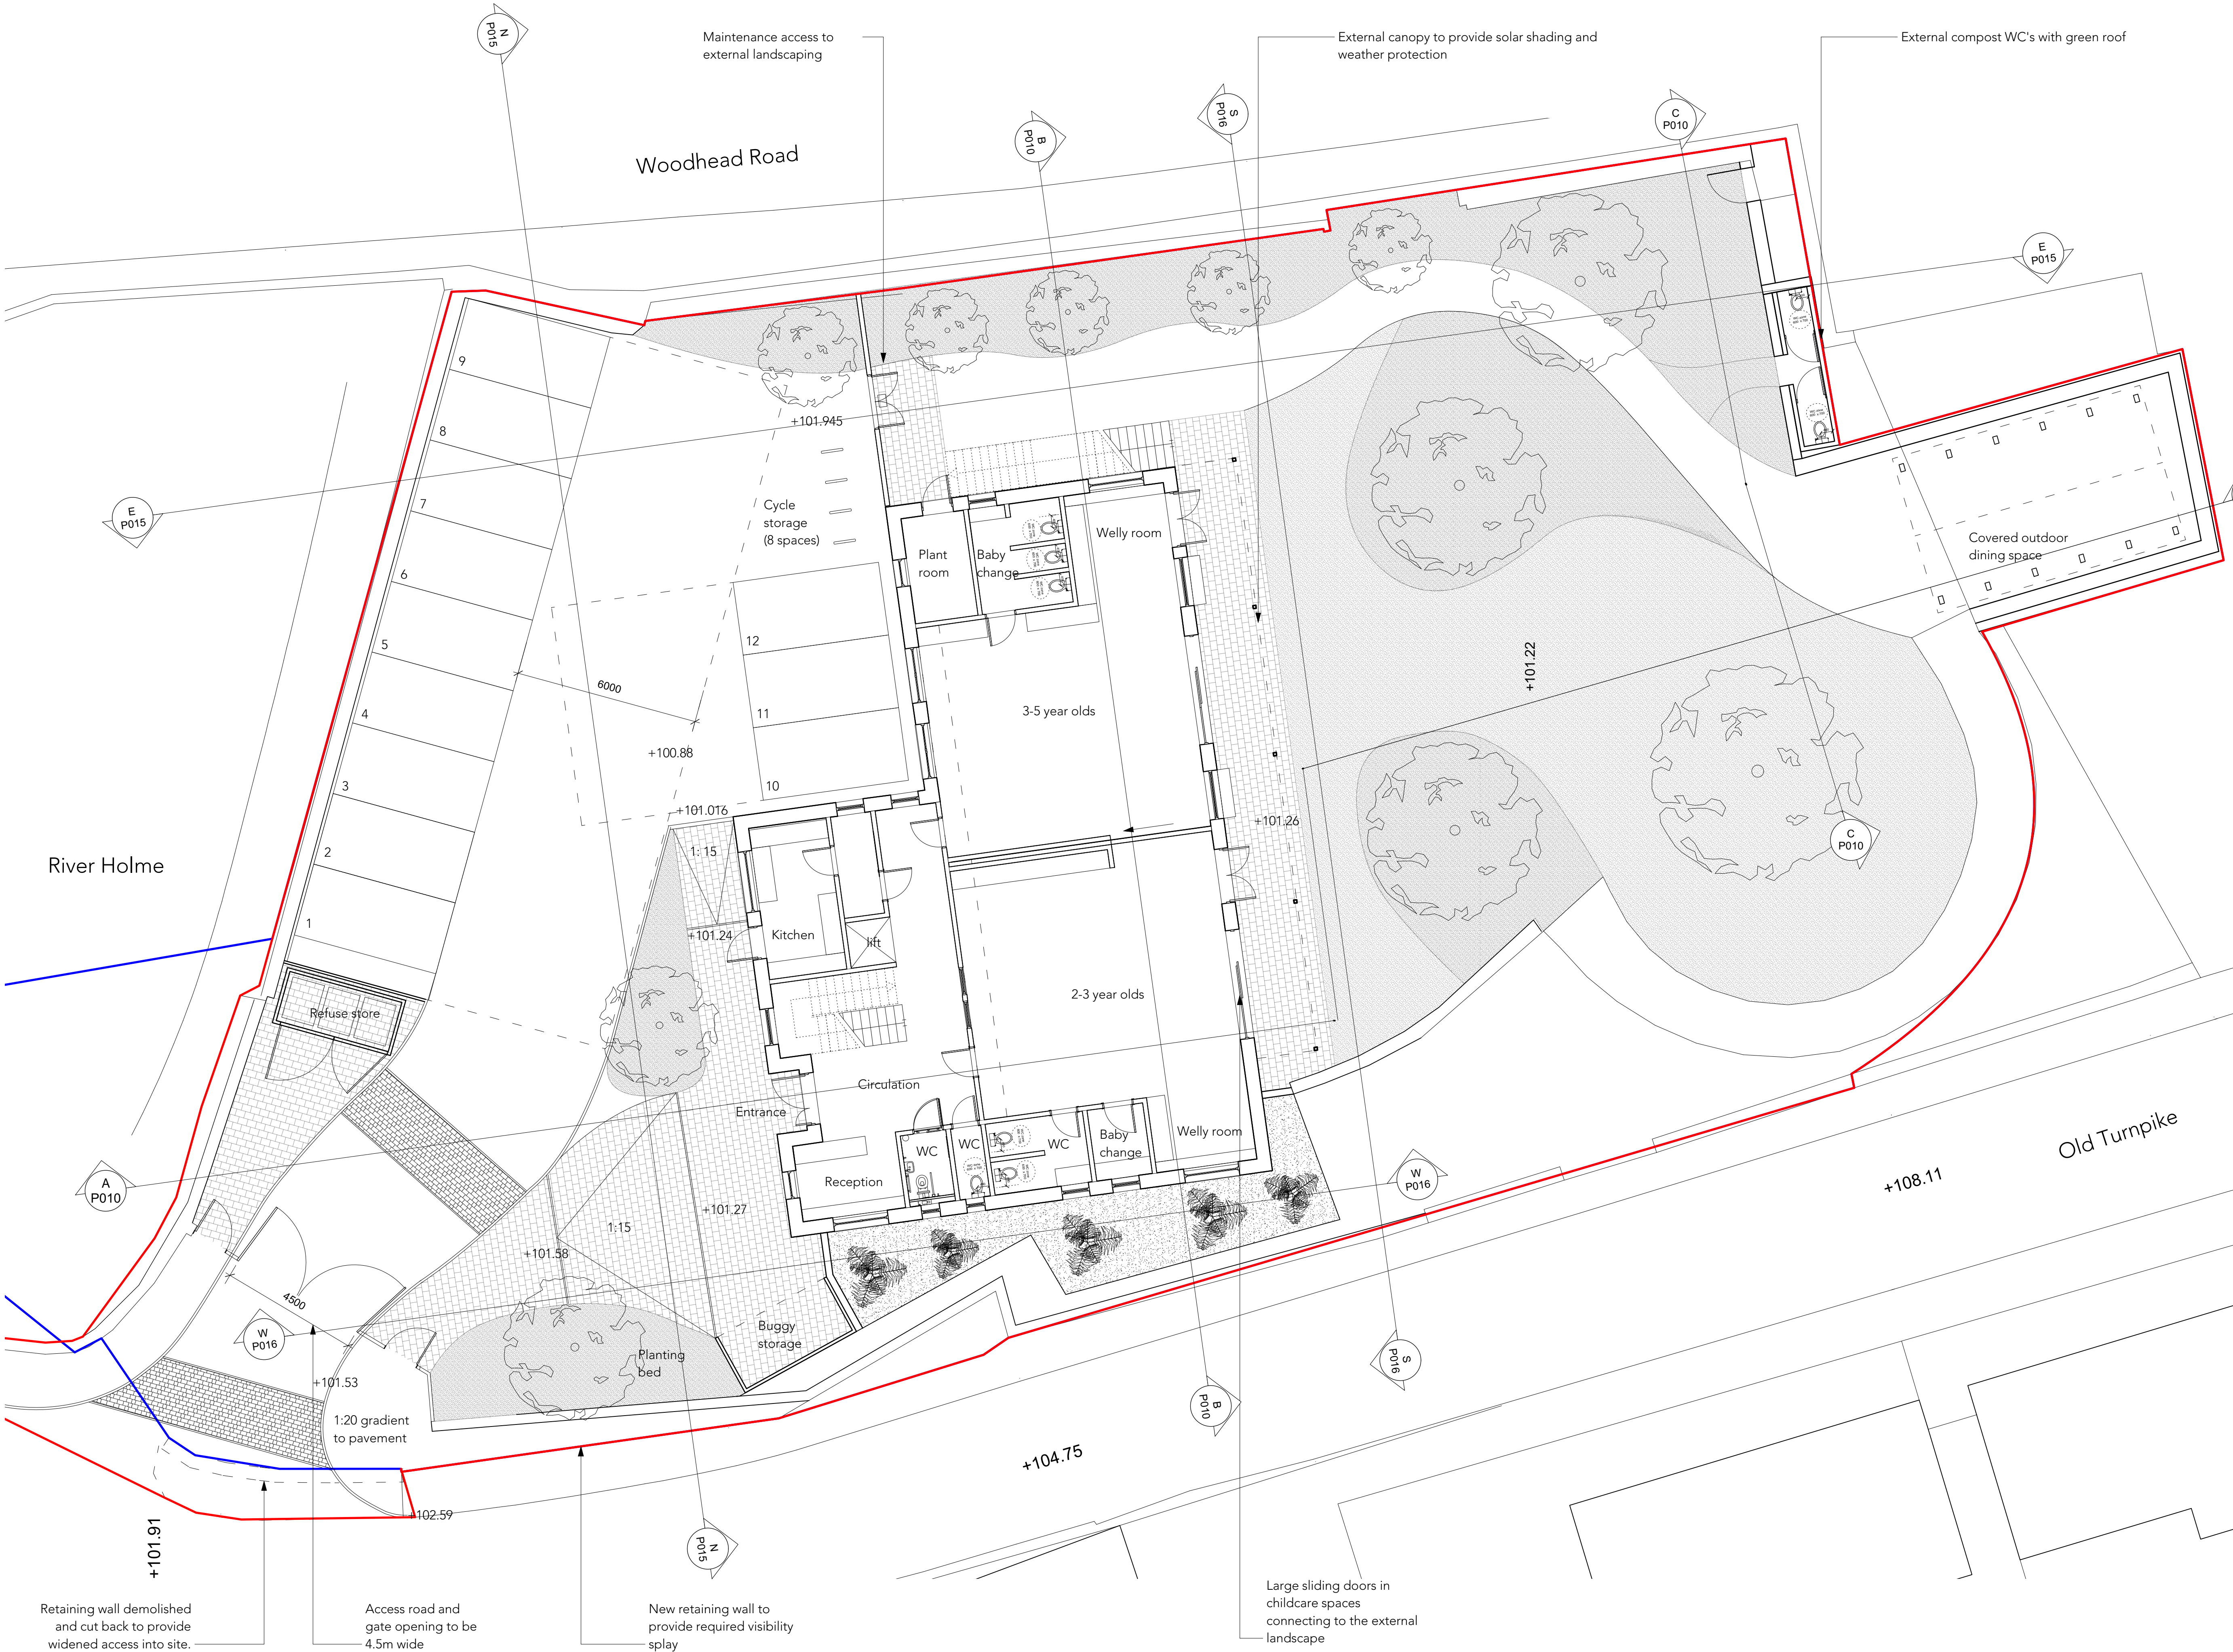

Ownership Boundary

Development Boundary

+XXX.XX Proposed Levels

NOTE: plans to be read in conjunction with proposed elevations and sections. See drawings 611_P010, P015-16,

date	revision	notes	job no.	job title
15/11/19	B	Issued for planning	611	Portland Nurseries
08/11/19	A	Issued for client approval before planning		Honley Bridge Depot, Eastgate, Honley, Holmfirth, HD6 6PA

Do not scale from drawings
Confirm all dimensions on site prior to manufacture
Confirm discrepancies with Architect prior to proceeding
Refer to all Engineers' documentation

date

20.09.19

checked

EB

drawn

JM

Scale: 1:200 @ A3 / 1:100 @ A1

dwg. no.

611_P003

rev. no.

B

PLANNING

Sarah Wigglesworth Architects ©

T +44 (0)20 7607 9200
E mail@swarch.co.uk W www.swarch.co.uk