
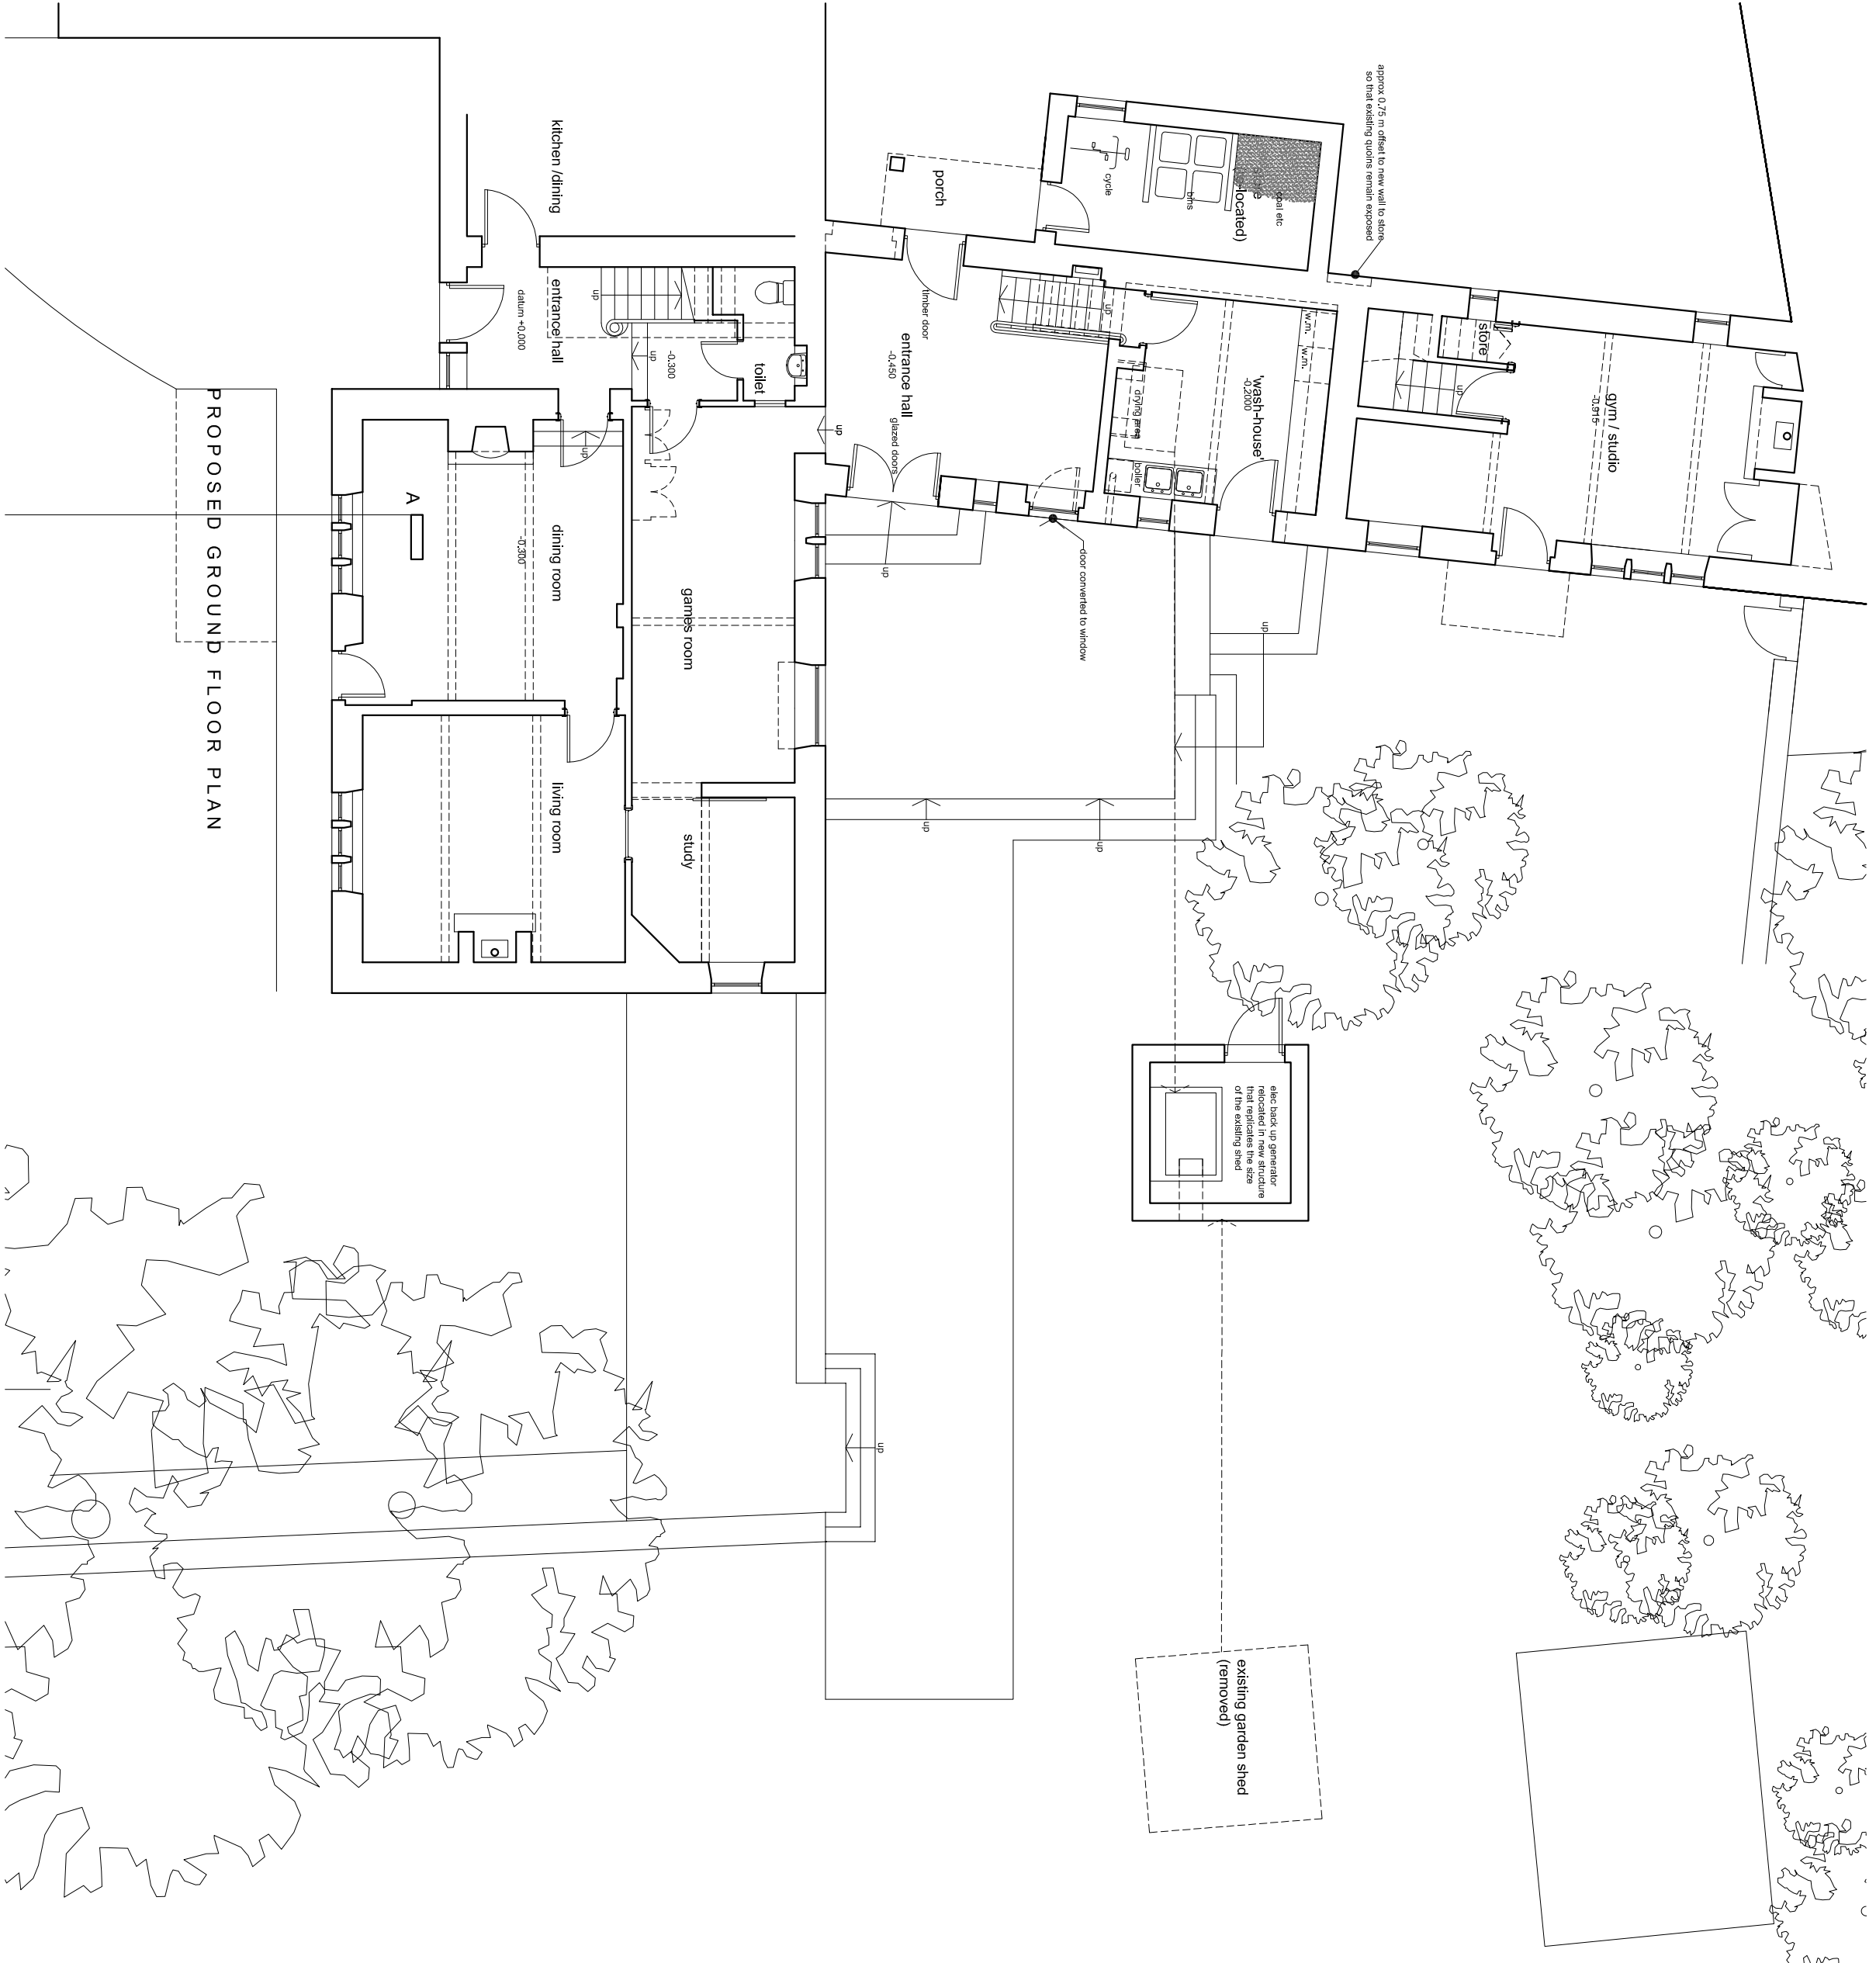
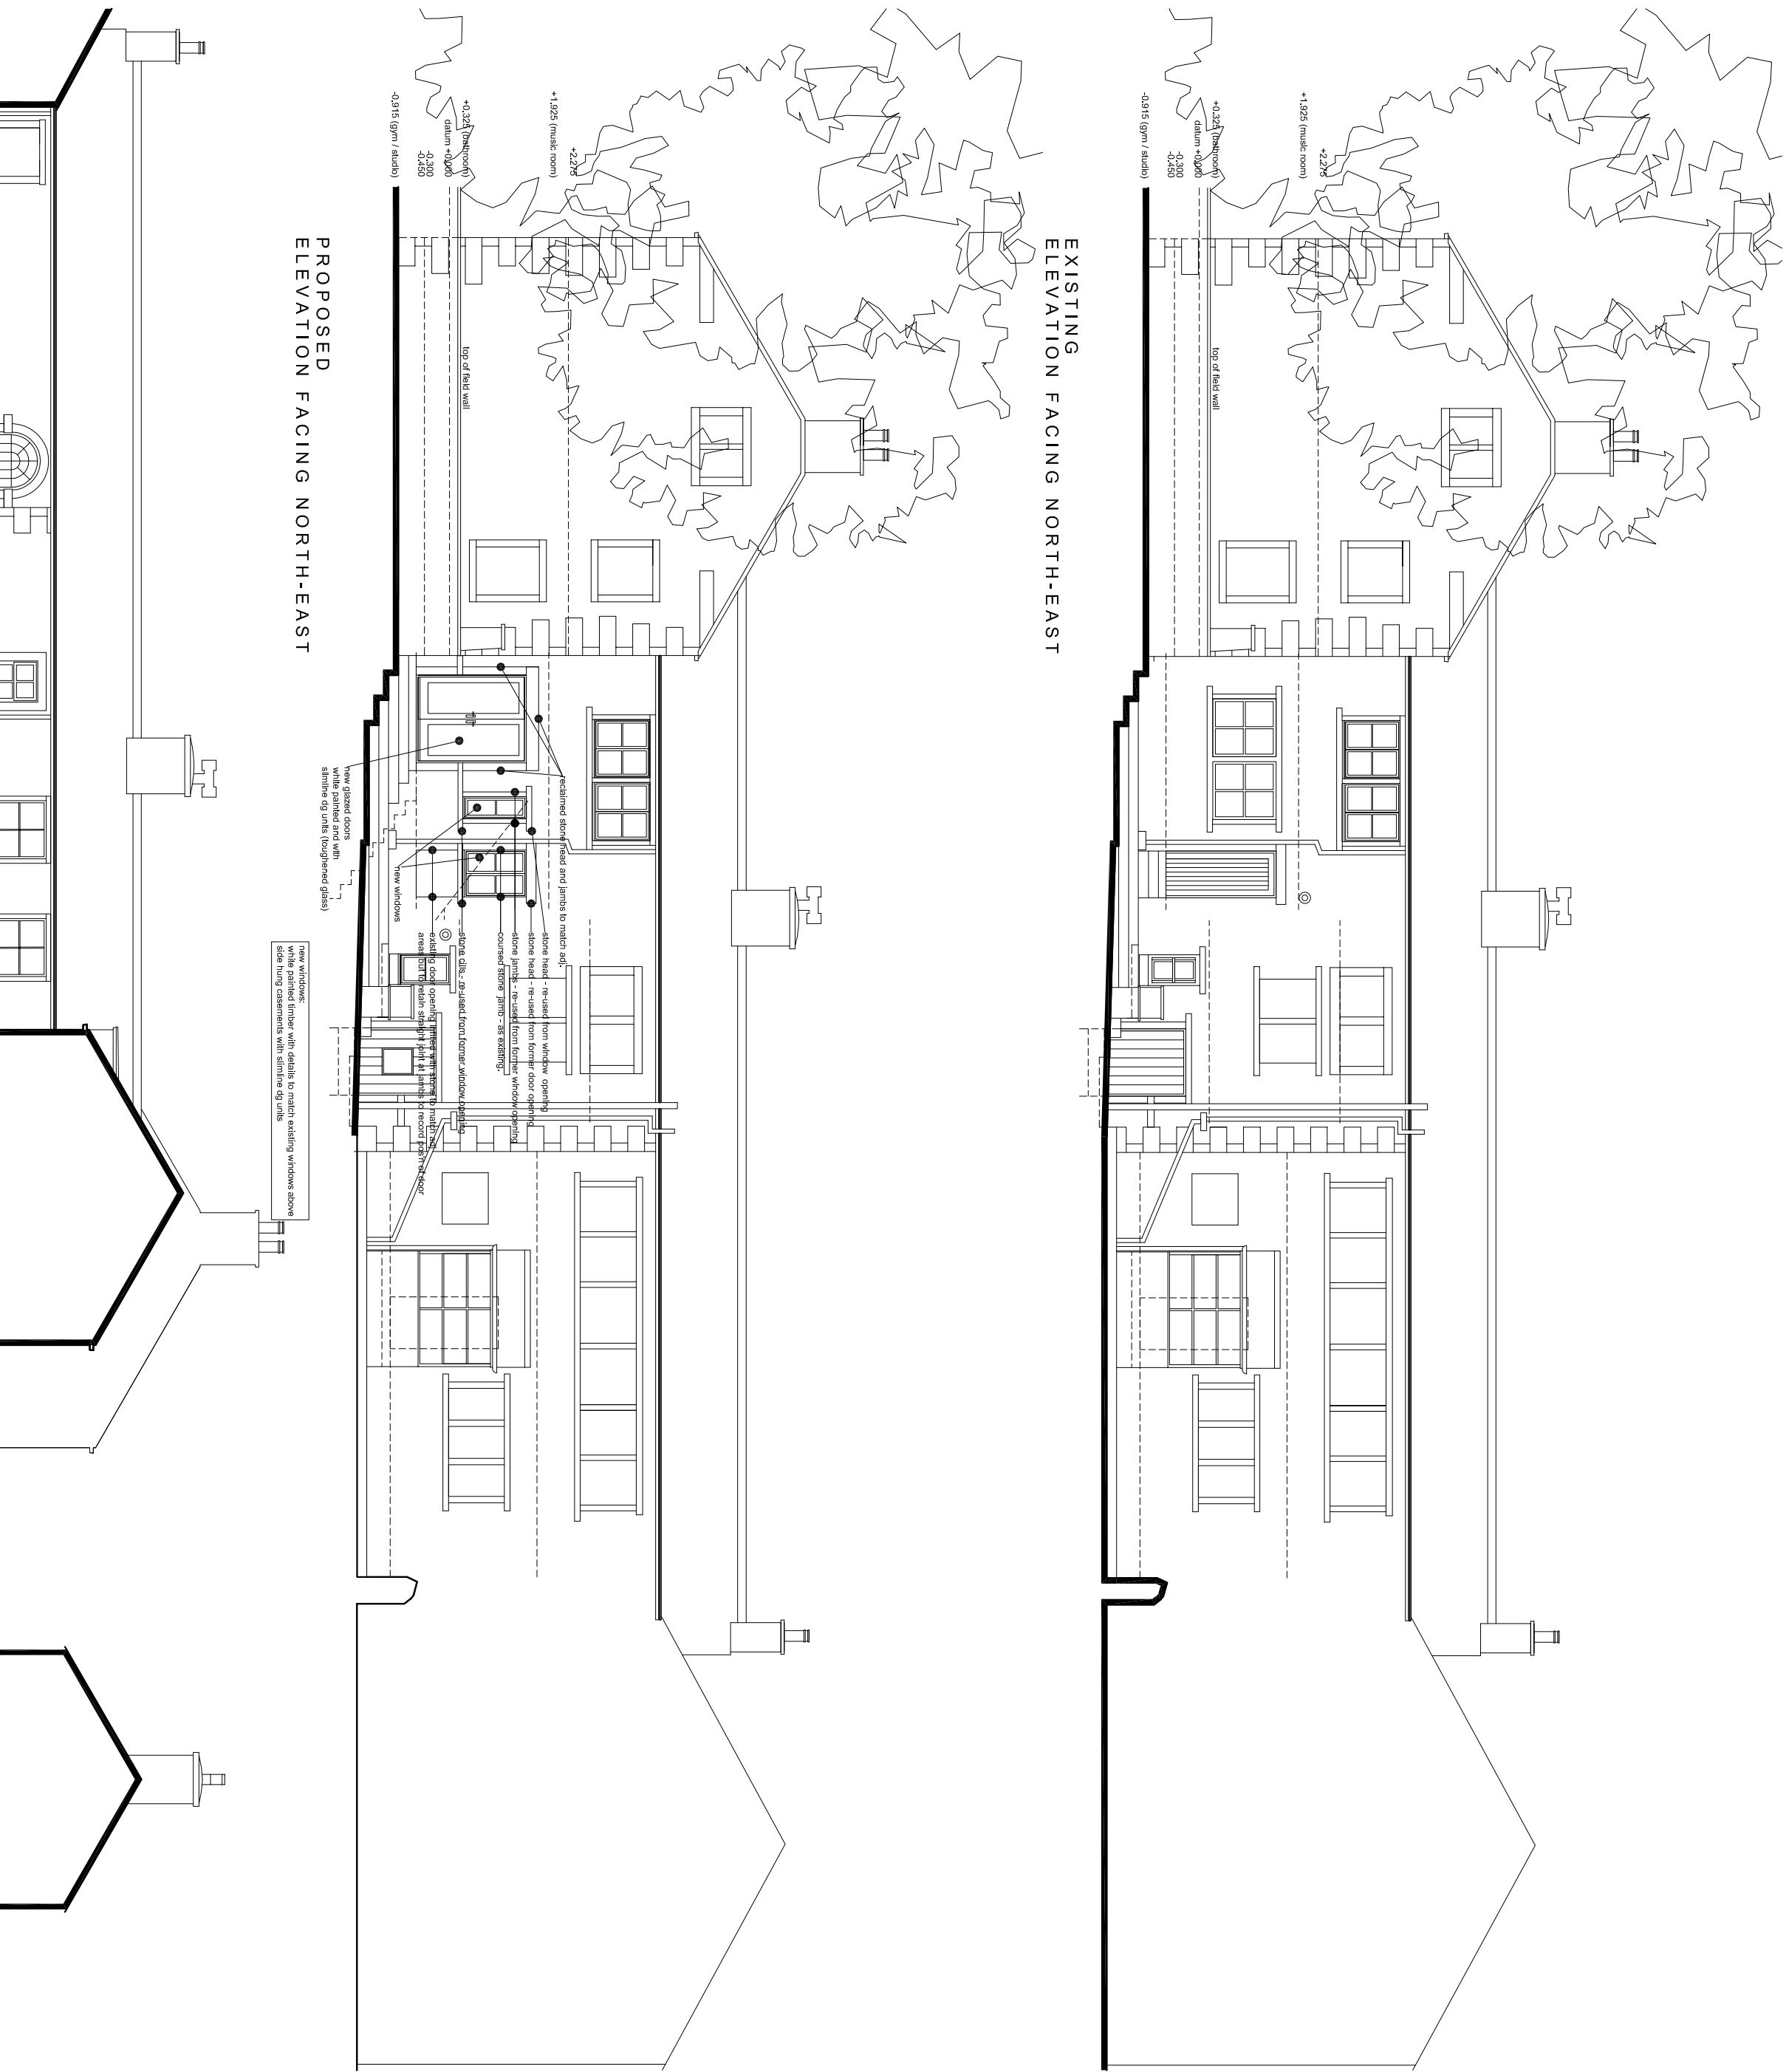
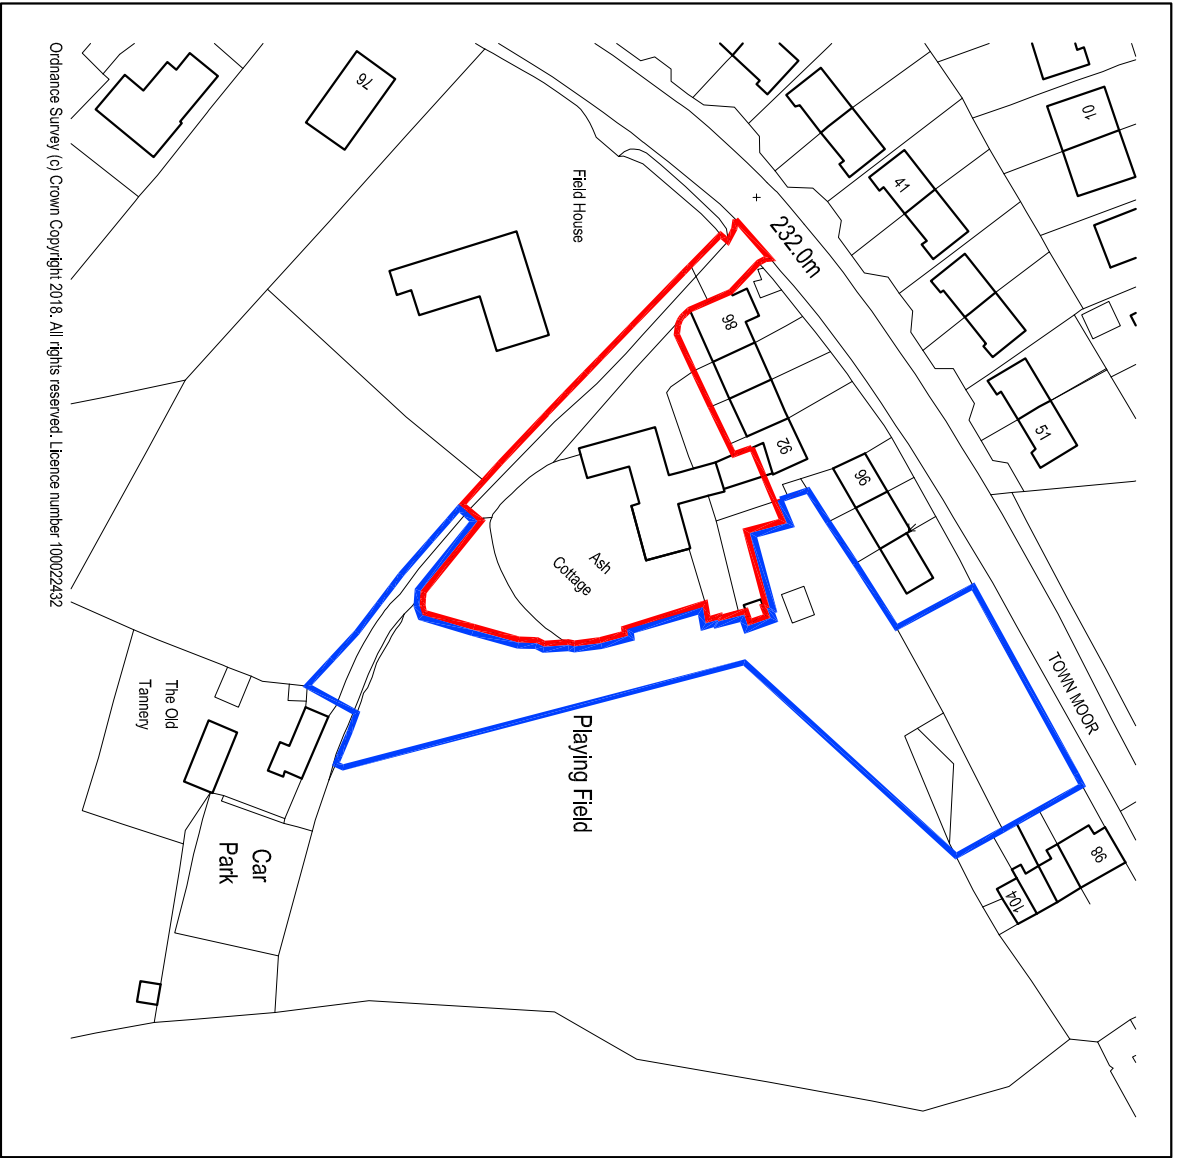



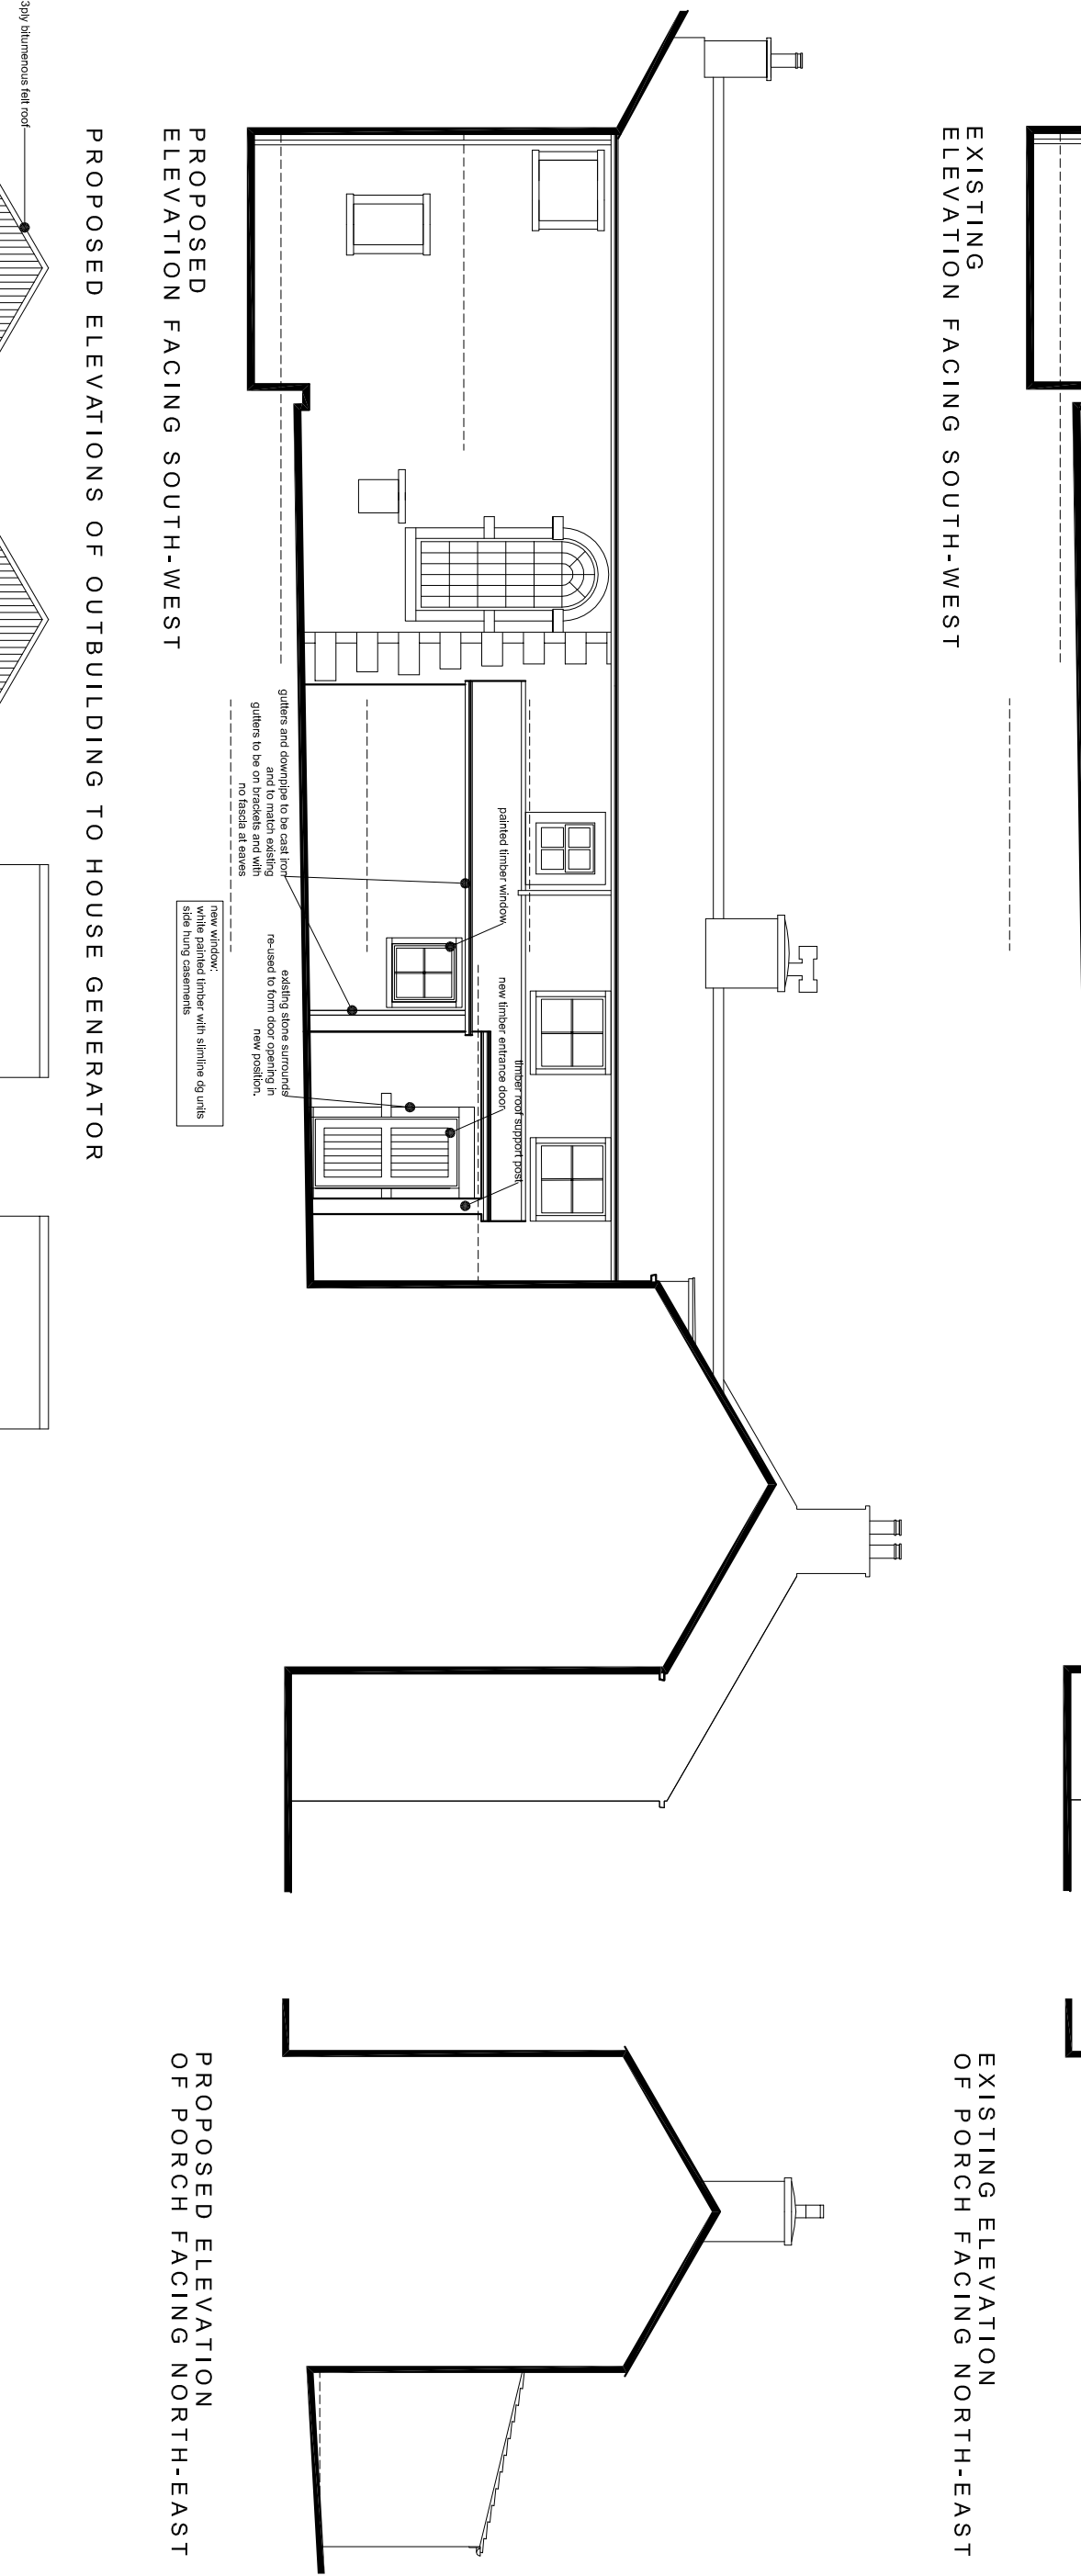

James and Yvonne Selko				
