

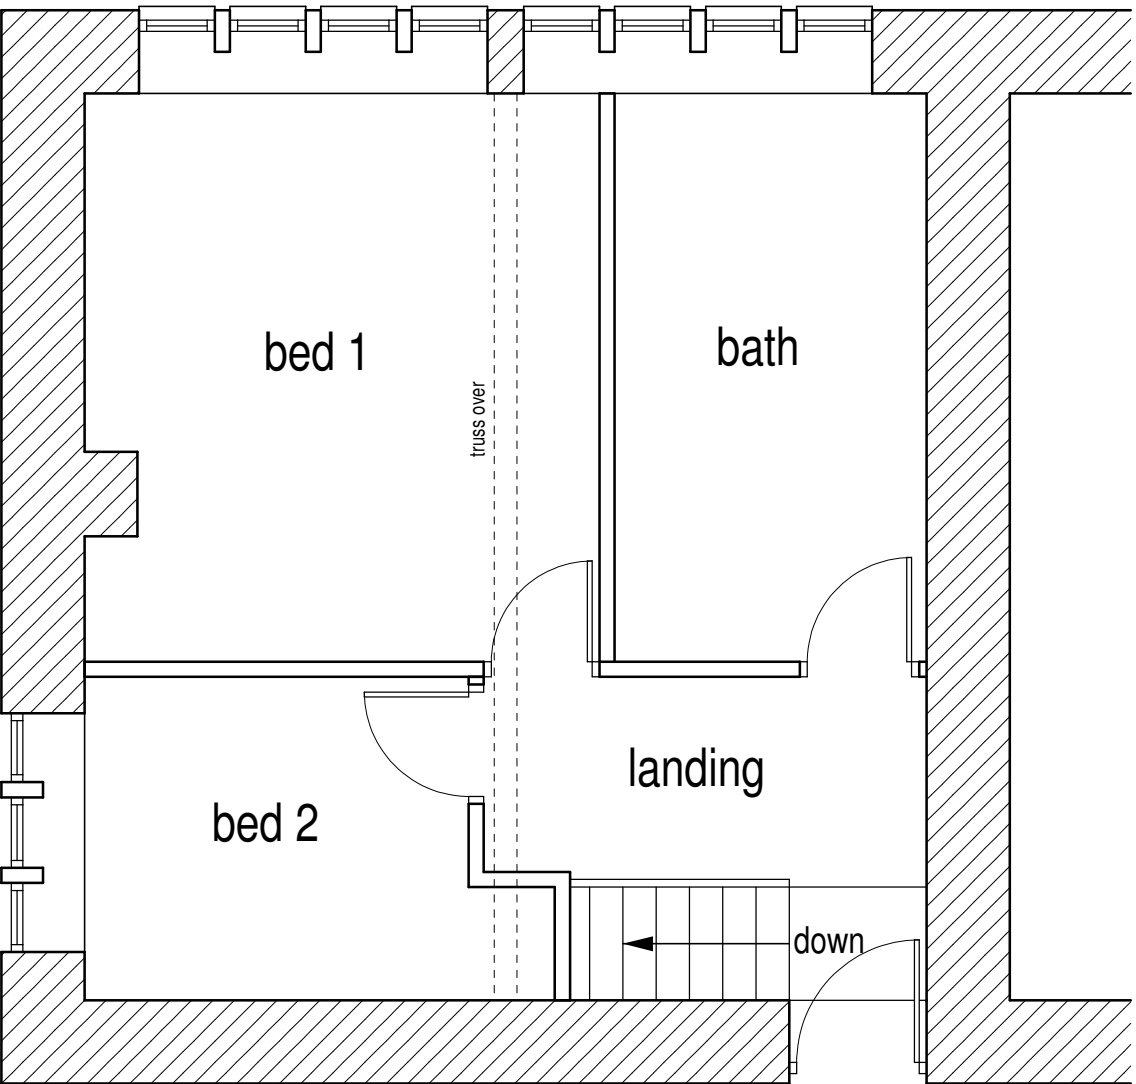
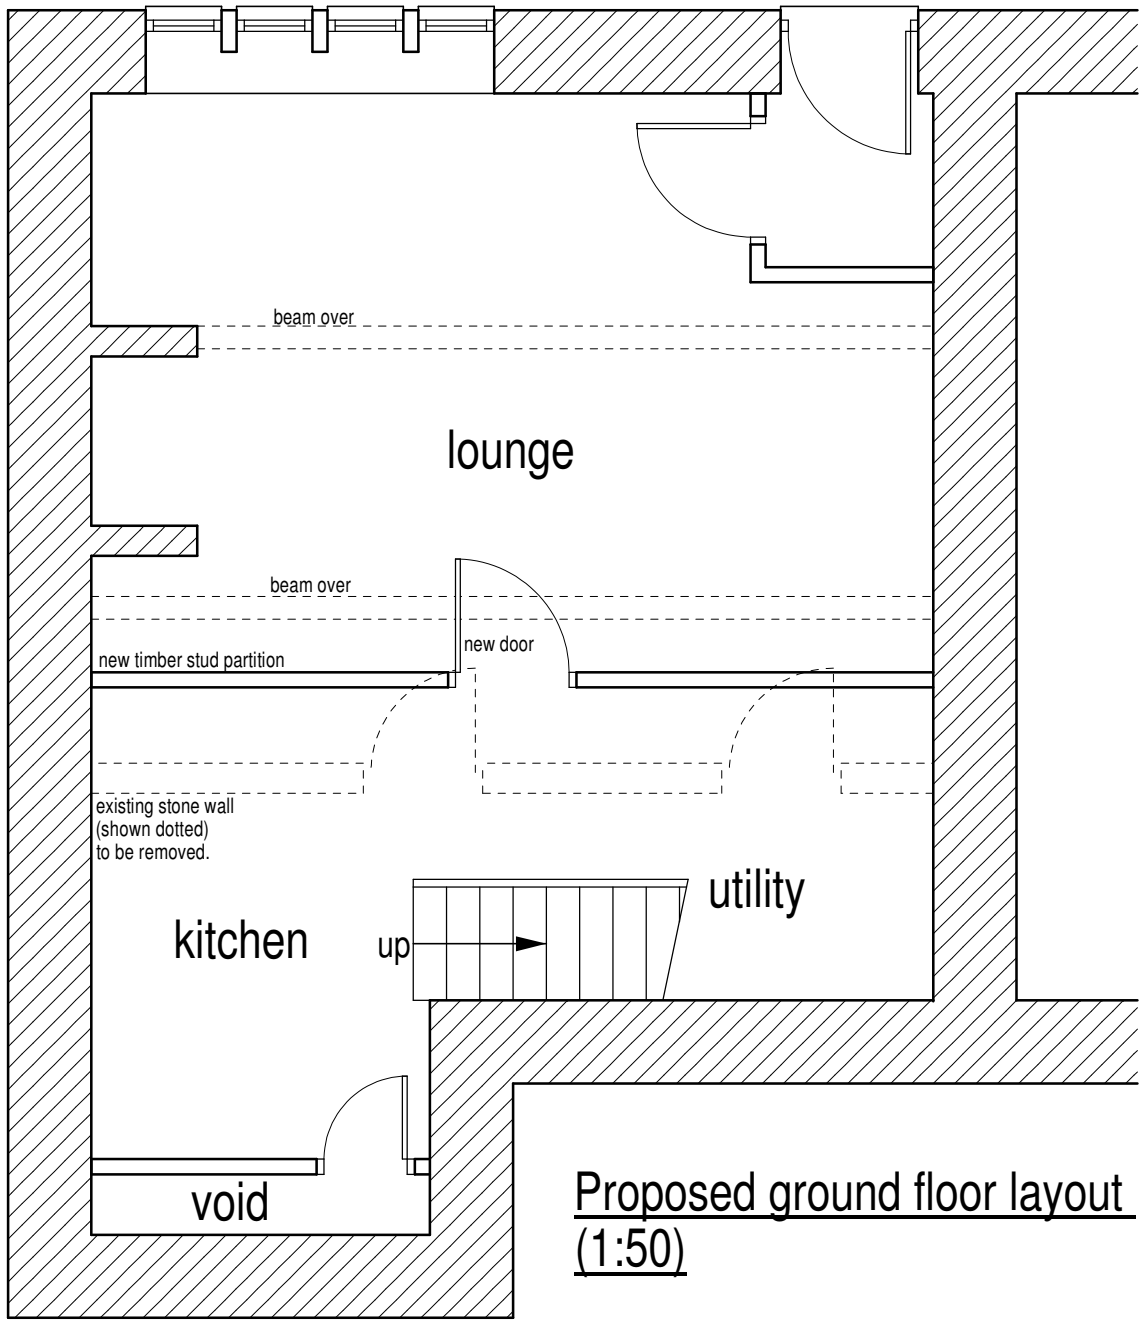
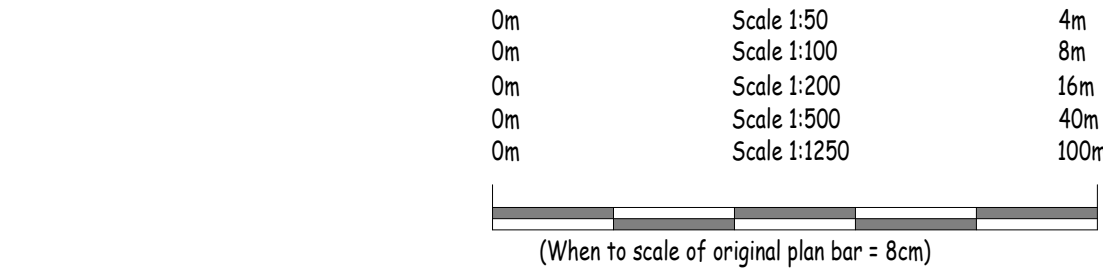


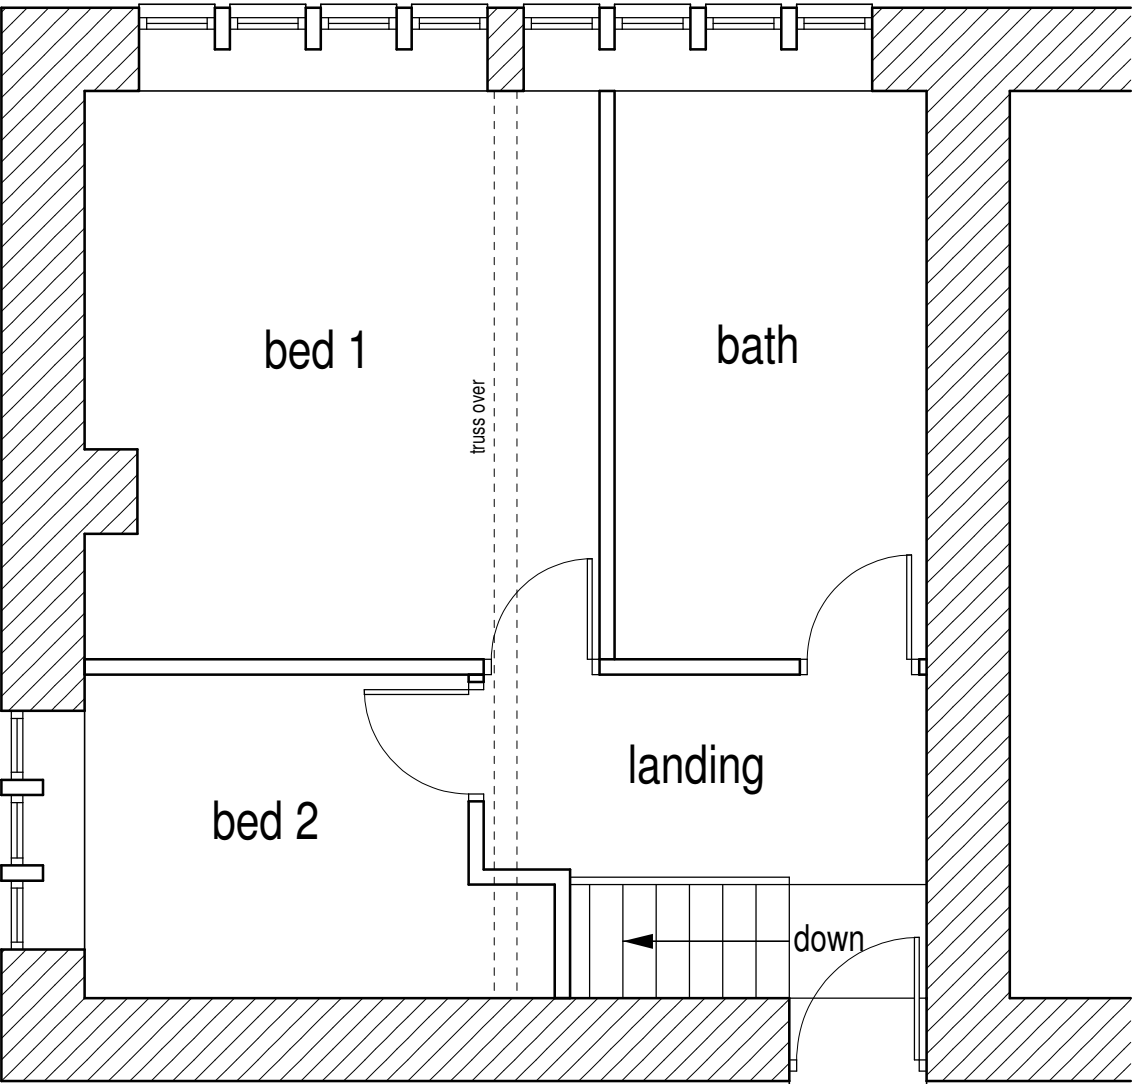

Rev C 24/01/2020 Stairs kept in same place.
Rev B 13/12/2019 Internal layout amended.
Rev A 09/12/2019 Internal layout amended.

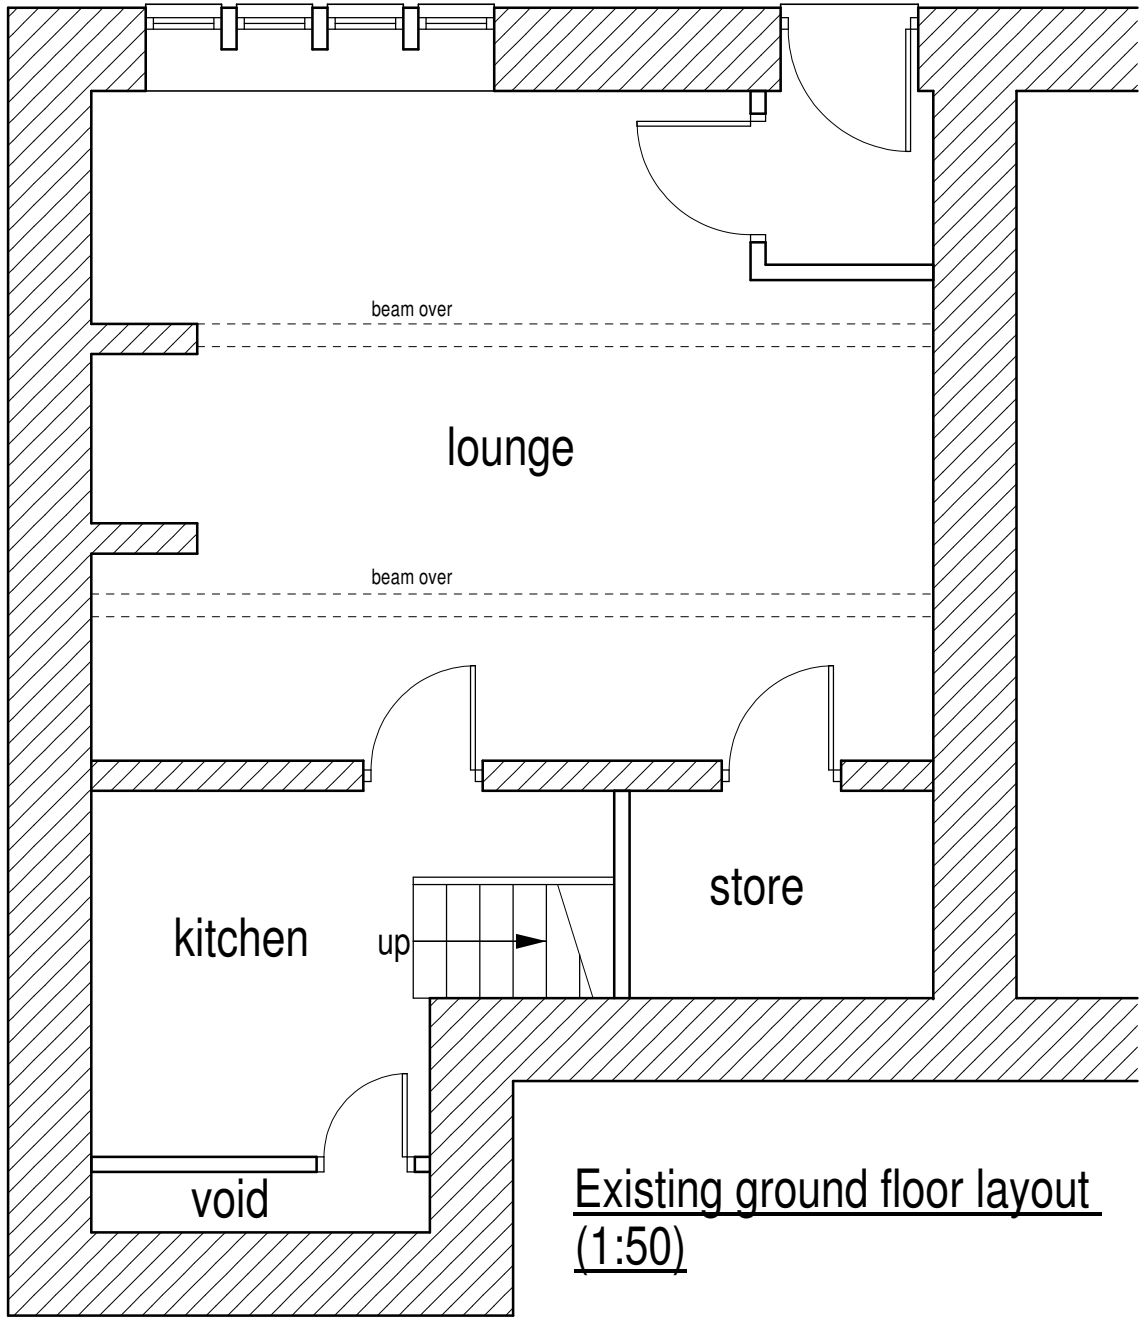

Colne Valley Design
8 Meadow lane
Slaiithwaite
Huddersfield HD7 5EX

Tel: 01484 842097
Mobile: 07867 803312
E-mail: mitchell@sbhomes.co.uk

Proprietor: S.A. Mitchell (ACIOB)

Project Proposed internal alterations.		
For Mr E Dickie.		
Address 14 Scar Top Golcar HD7 4DT.		
Title Listed Building Drawing.		
Job No. 19 J 51.	Drawing number 01 C.	Date Nov 2019.