



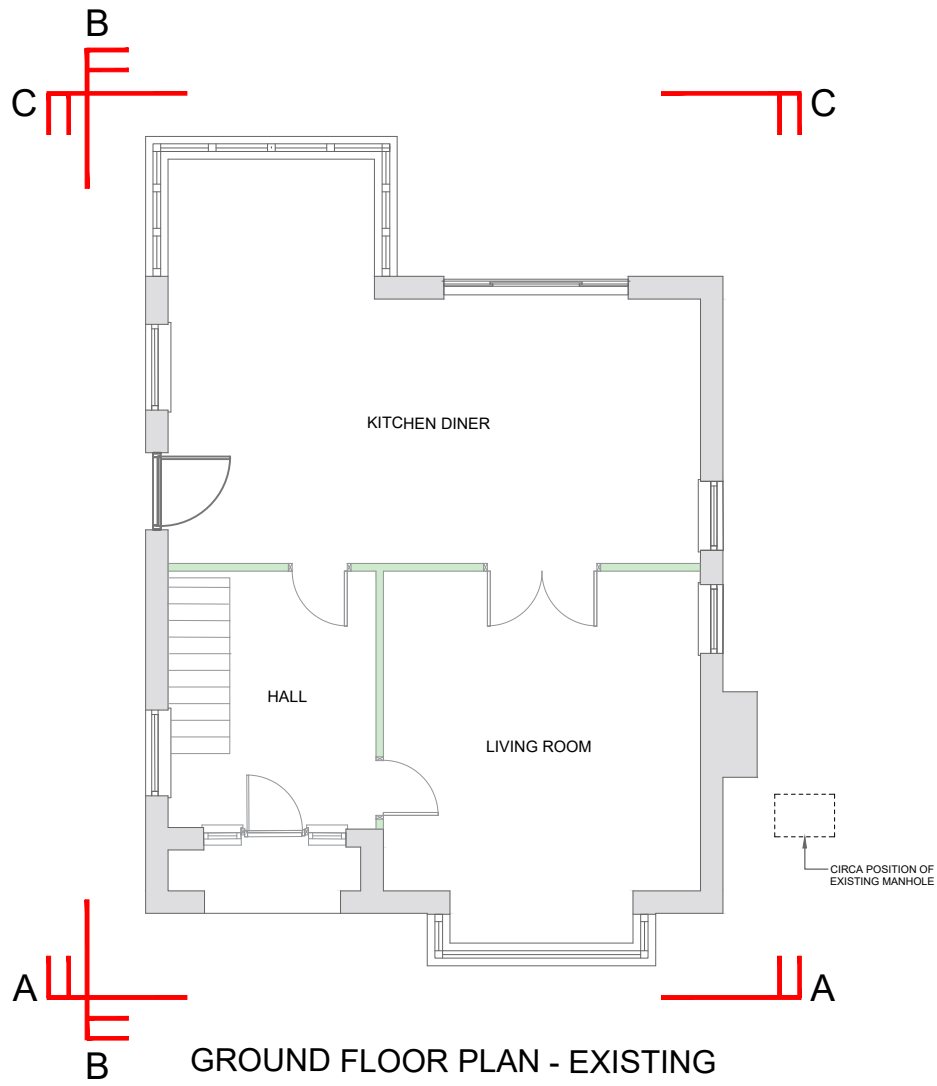


GROUND FLOOR PLAN - EXISTING

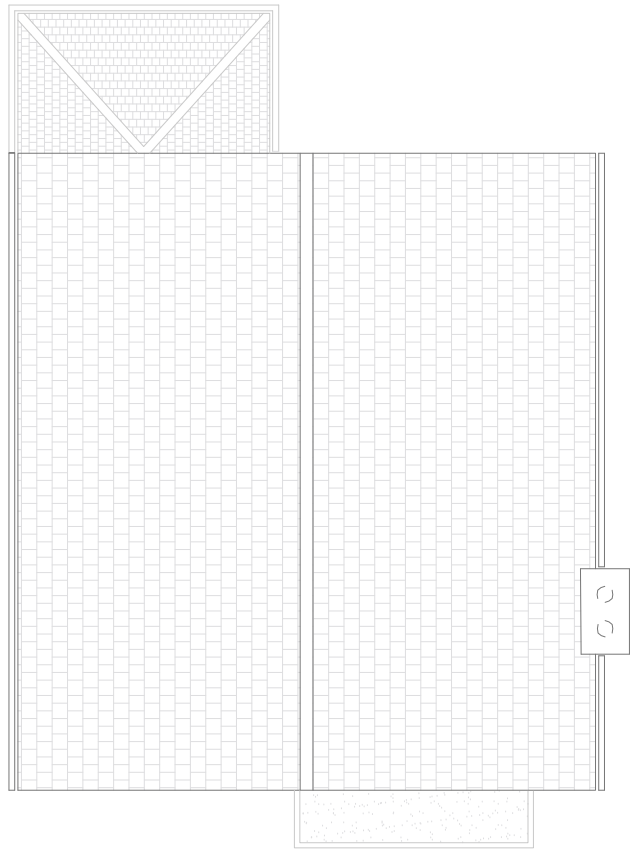

ROOF PLAN - EXISTING



FRONT ELEVATION A-A

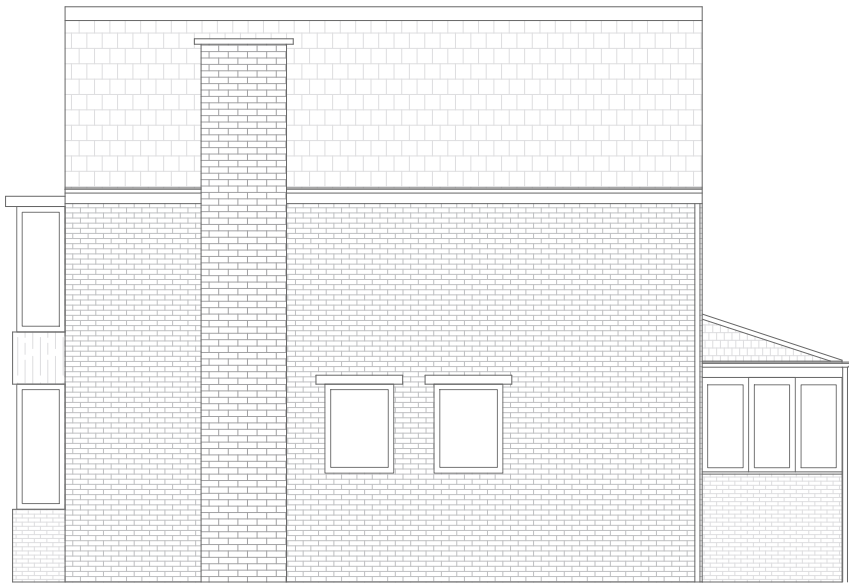


SIDE ELEVATION B-B



REAR ELEVATION C-C

- Notes:
1. DO NOT SCALE OFF THIS DRAWING - USE FIGURED DIMENSIONS ONLY.
 2. ALL DIMENSIONS ARE IN mm UNLESS OTHERWISE STATED.
 3. THIS DRAWING IS TO BE USED IN CONJUNCTION WITH ANY OTHER RELEVANT DRAWINGS RELATION TO THIS PROJECT.
 4. THESE DRAWINGS ARE TO BE USED FOR PLANNING PURPOSES ONLY AND SHOULD NOT BE BUILT FROM. HDS ACCEPTS NO RESPONSIBILITY FOR ANY DEFECTS / ISSUES THAT MAY ARISE FROM USING THESE PLANNING DRAWINGS FOR CONSTRUCTION PURPOSES.

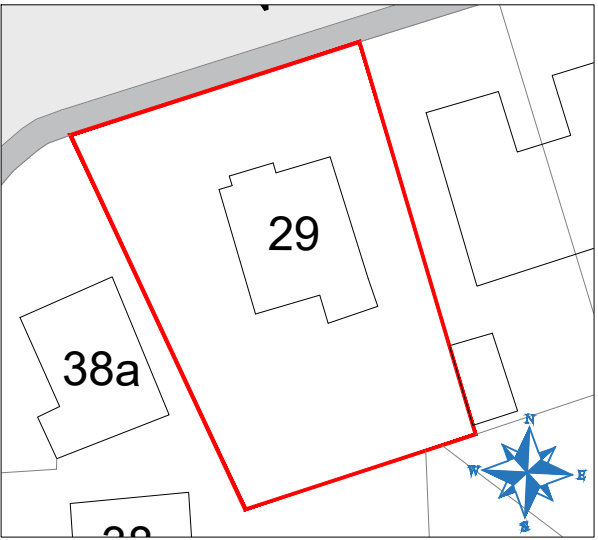

BLOCK PLAN 1:500



LOCATION PLAN 1:1250

Rev	Drawn	Date	Remarks/Comments
-----	-------	------	------------------

Client:	BRAD		
---------	------	--	--

Project:	29 WARWICK AVENUE		
----------	-------------------	--	--

Location:	GOLCAR, HUDDERSFIELD		
-----------	----------------------	--	--

Dwg Title:	EXISTING - PLANS, ELEVATIONS, LOCATION & BLOCK		
------------	--	--	--

Scale @ A3:	1.100/1.500/1:1250	Status:	PROVISIONAL
-------------	--------------------	---------	-------------

		Heatherington Design Solutions 11 Brook Lane, Golcar Huddersfield, HD7 4JA United Kingdom JoeHDS@Hotmail.com 07447933494	
HEATHERINGTON DESIGN SOLUTIONS			

Drawn:	JLH	Date:	01.12.19	App:	LM	Date:	01.12.19
--------	-----	-------	----------	------	----	-------	----------

Dwg No:	HD.19.18.EX.01				Rev:	-
---------	----------------	--	--	--	------	---