
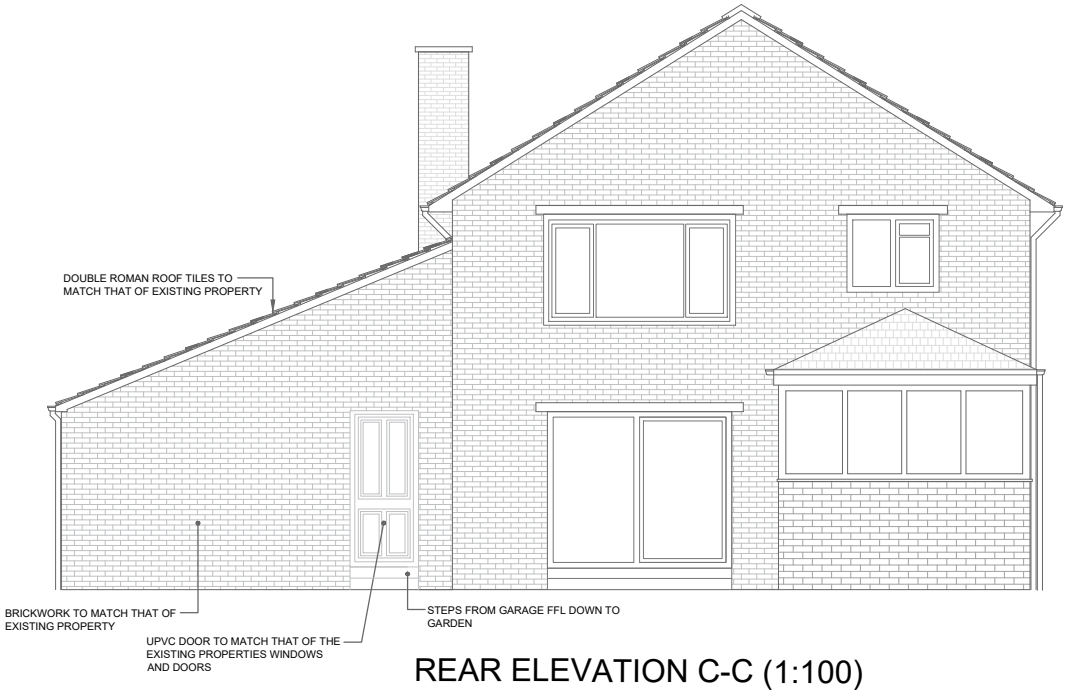
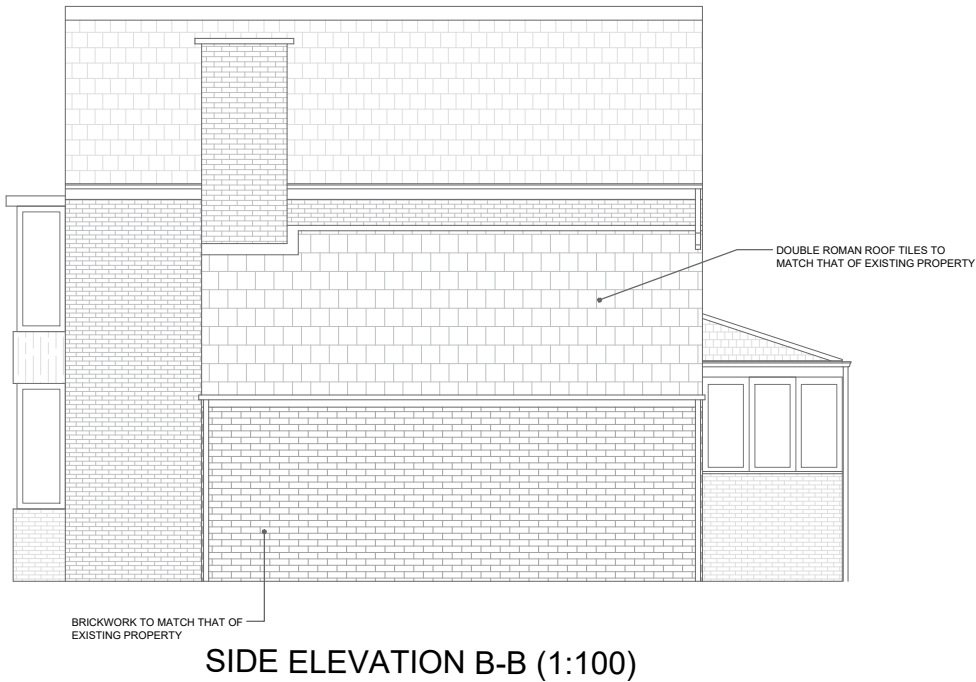
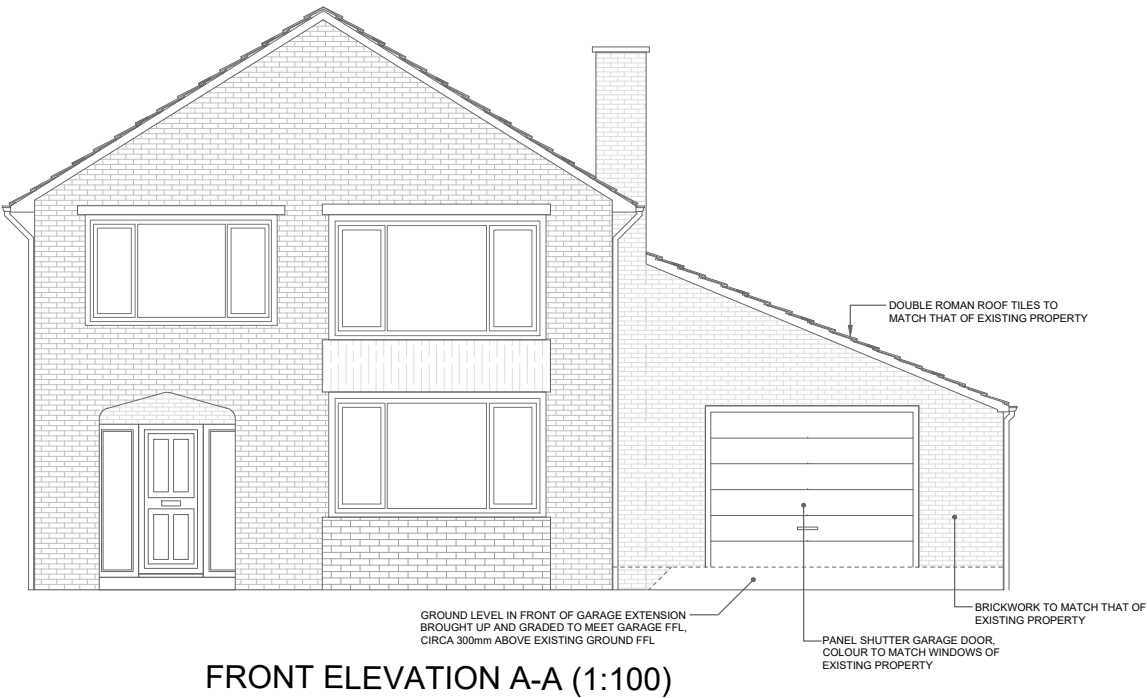
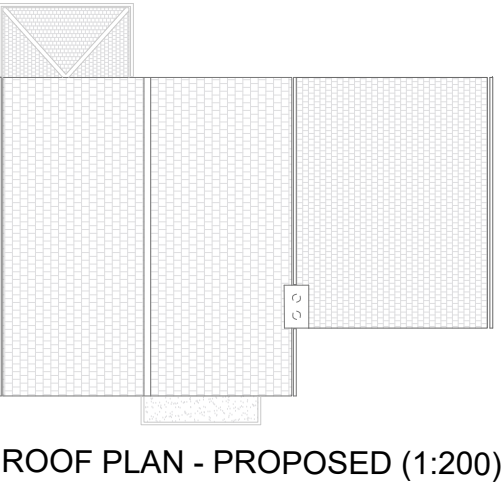


- Notes:
1. DO NOT SCALE OFF THIS DRAWING - USE FIGURED DIMENSIONS ONLY.
 2. ALL DIMENSIONS ARE IN mm UNLESS OTHERWISE STATED.
 3. THIS DRAWING IS TO BE USED IN CONJUNCTION WITH ANY OTHER RELEVANT DRAWINGS RELATION TO THIS PROJECT.
 4. THESE DRAWINGS ARE TO BE USED FOR PLANNING PURPOSES ONLY AND SHOULD NOT BE BUILT FROM. HDS ACCEPTS NO RESPONSIBILITY FOR ANY DEFECTS / ISSUES THAT MAY ARISE FROM USING THESE PLANNING DRAWINGS FOR CONSTRUCTION PURPOSES.

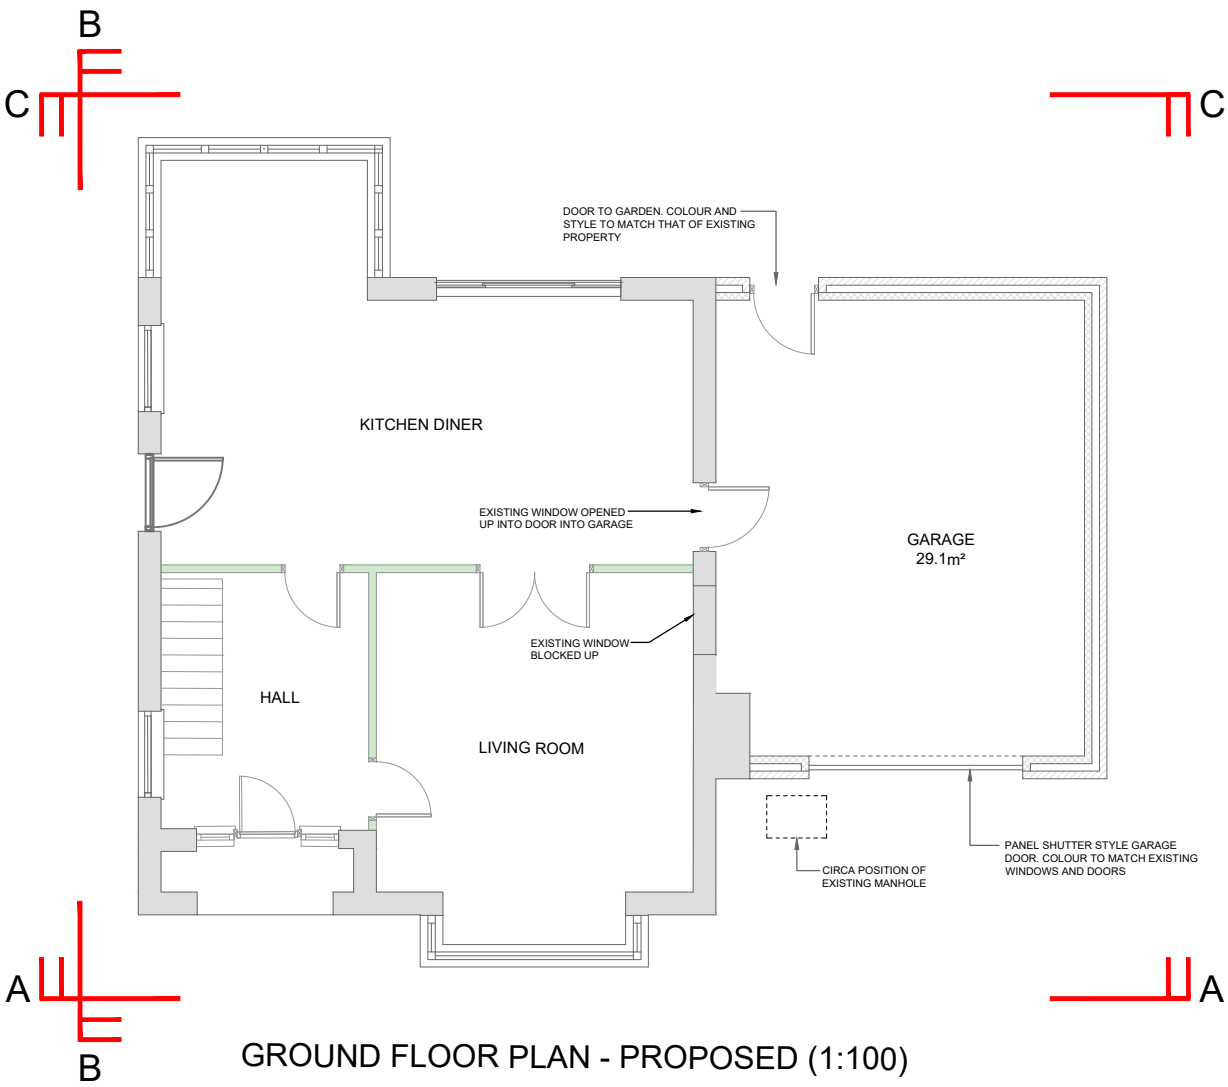

Rev	Drawn	Date	Remarks/Comments
Client: BRAD			
Project: 29 WARWICK AVENUE			
Location: GOLCAR, HUDDERSFIELD			
Dwg Title: PROPOSED - PLANS & ELEVATIONS			
Scale @ A3: 1.100/1:200		Status: PROVISIONAL	
		Heatherington Design Solutions 11 Brook Lane, Golcar Huddersfield, HD7 4JA United Kingdom JoeHDS@Hotmail.com 07447933494	
HEATHERINGTON DESIGN SOLUTIONS			
Drawn: JLH	Date: 01.12.19	App: LM	Date: 01.12.19
Dwg No: HD.19.18.PP.01			Rev: -