


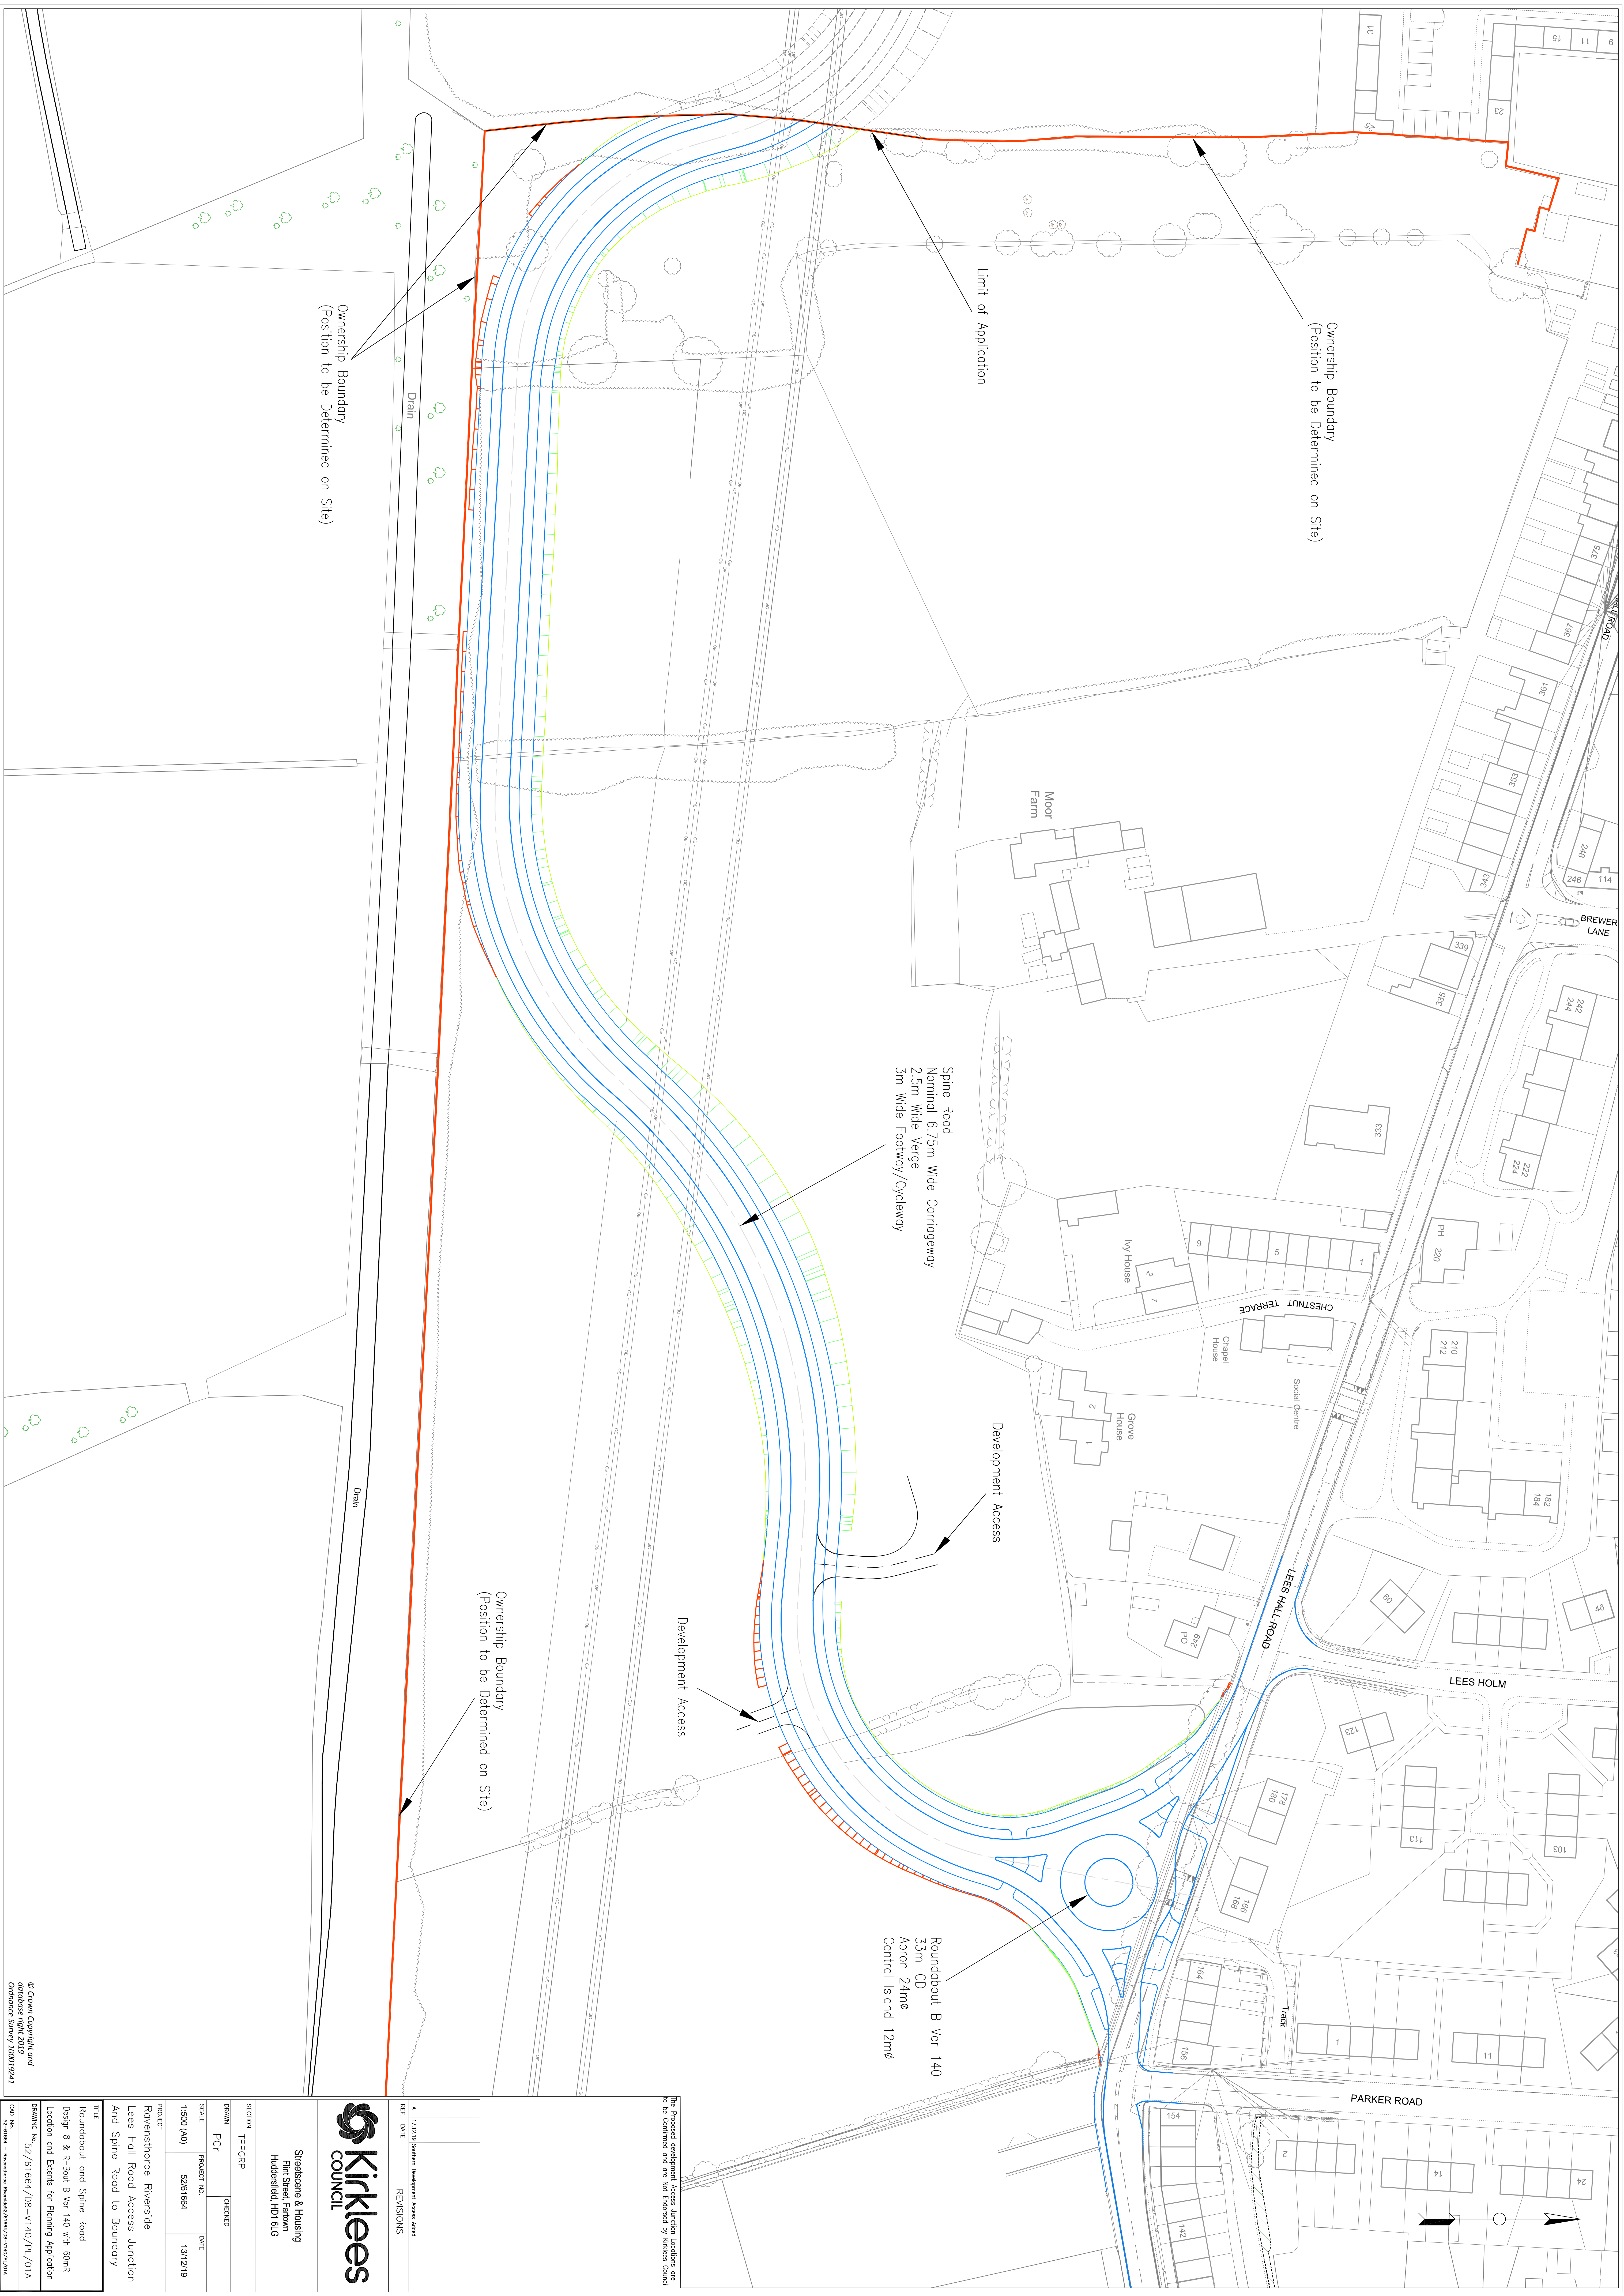

The Proposed development Access Junction Locations are to be Confirmed and are Not Endorsed by Kirklees Council

A	17.12.19	Southern Development Areas Added
REF. DATE	REVISIONS	



Streetscene & Housing
Flint Street, Fartown
Huddersfield, HD1 6LG

SECTION		TP/GRP	
DRUM	PCR	CHECKED	
SCALE	PROJECT NO.	DATE	
1:500 (A0)	52/61664	13/12/19	

Ravensthorpe Riverside
Lees Hall Road Access Junction
And Spine Road to Boundary

III

Design 8 & R-Bout B Ver 140 with 60mR
Location and Extents for Planning Application

© Crown Copyright and
database right 2019
Ordnance Survey 100019241