
SPECIES	FORM	AGE/ CONDITION	GIRTH	CLEAR STEM	ROOT CONDITION	Planting Notes
Tilia cordata 'Green Spire'	Extra heavy standard	3x	14 - 16	200 +	R B	Recommended street trees planting : Green Blue Urban Rootspace Tree Pit System (or similar approved) See Specialist Manufacturer Dwg: GBU 2117 Submission of maintenance and management plan to be confirmed with detailed with proposals
Sorbus torminalis	Extra heavy standard	3x	14 - 16	200 +	R B	
Ulmus 'Lobel'	Extra heavy standard	3x	14 - 16	200 +	R B	
Betula pendula 'Zwisters Glory'	Extra heavy standard	3x	14 - 16	200 +	R B	

Wildflower Bulb Mix

BULB SPECIES	Planting Notes
Wild Garlic : Allium ursinum	Recommended Sowing Rate : 100 per m2 within slowing grass species Submission of maintenance and management plan to be confirmed with detailed with proposals
Wood Anenome : Anenime nemerosa	
Snakes Head Lily: Fritillaria meleagris	
Common Snow Drop: Galanthus nivalis	

Wildflower Verge Mix

SPECIES MIX	Planting Notes
% Wildflowers (by weight) 1.5 Cow Parsley Anthriscus sylvestris 0.125 Nettle Leaved Bellflower 1.0 Foxglove Digitalis purpurea 2.5 Filipendula ulmaris Meadow-sweet 1.0 Galium mollugo Hedge Bedstraw 3.5 Geum urbanum Wood Avens 1.0 Hypericum perforatum Perforate St. John's Wort 3.0 Leucanthemum vulgare Oxeye Daisy 2.25 Plantago lanceolata Ribwort Plantain 0.25 Primula veris Primrose 2.5 Pastanica sativa Wild ParsnipVerge 1.0 Silene Dioica Red Campion 0.25 Stachys sylvatica Hedge Woundwort 0.125 Teucrium scorodonia Wood Sage % Grasses 1.0 Meadow Foxtail Alopecurus pratensis 35.0 Crested Dogstail Cynosurus cristatus 1.0 Tufted Hairgrass Deschampsia caespitosa 10.0 Chewings Fescue Festuca rubra commutata 33.00 Slender Red Fescue Festuca rubra ssp. purinosa	20% native British wildflowers and 80% mixed slow-growing grasses Sowing rate: 4g per square metre, 16kg per acre, 40kg per hectare. Submission of maintenance and management plan to be confirmed with detailed proposals

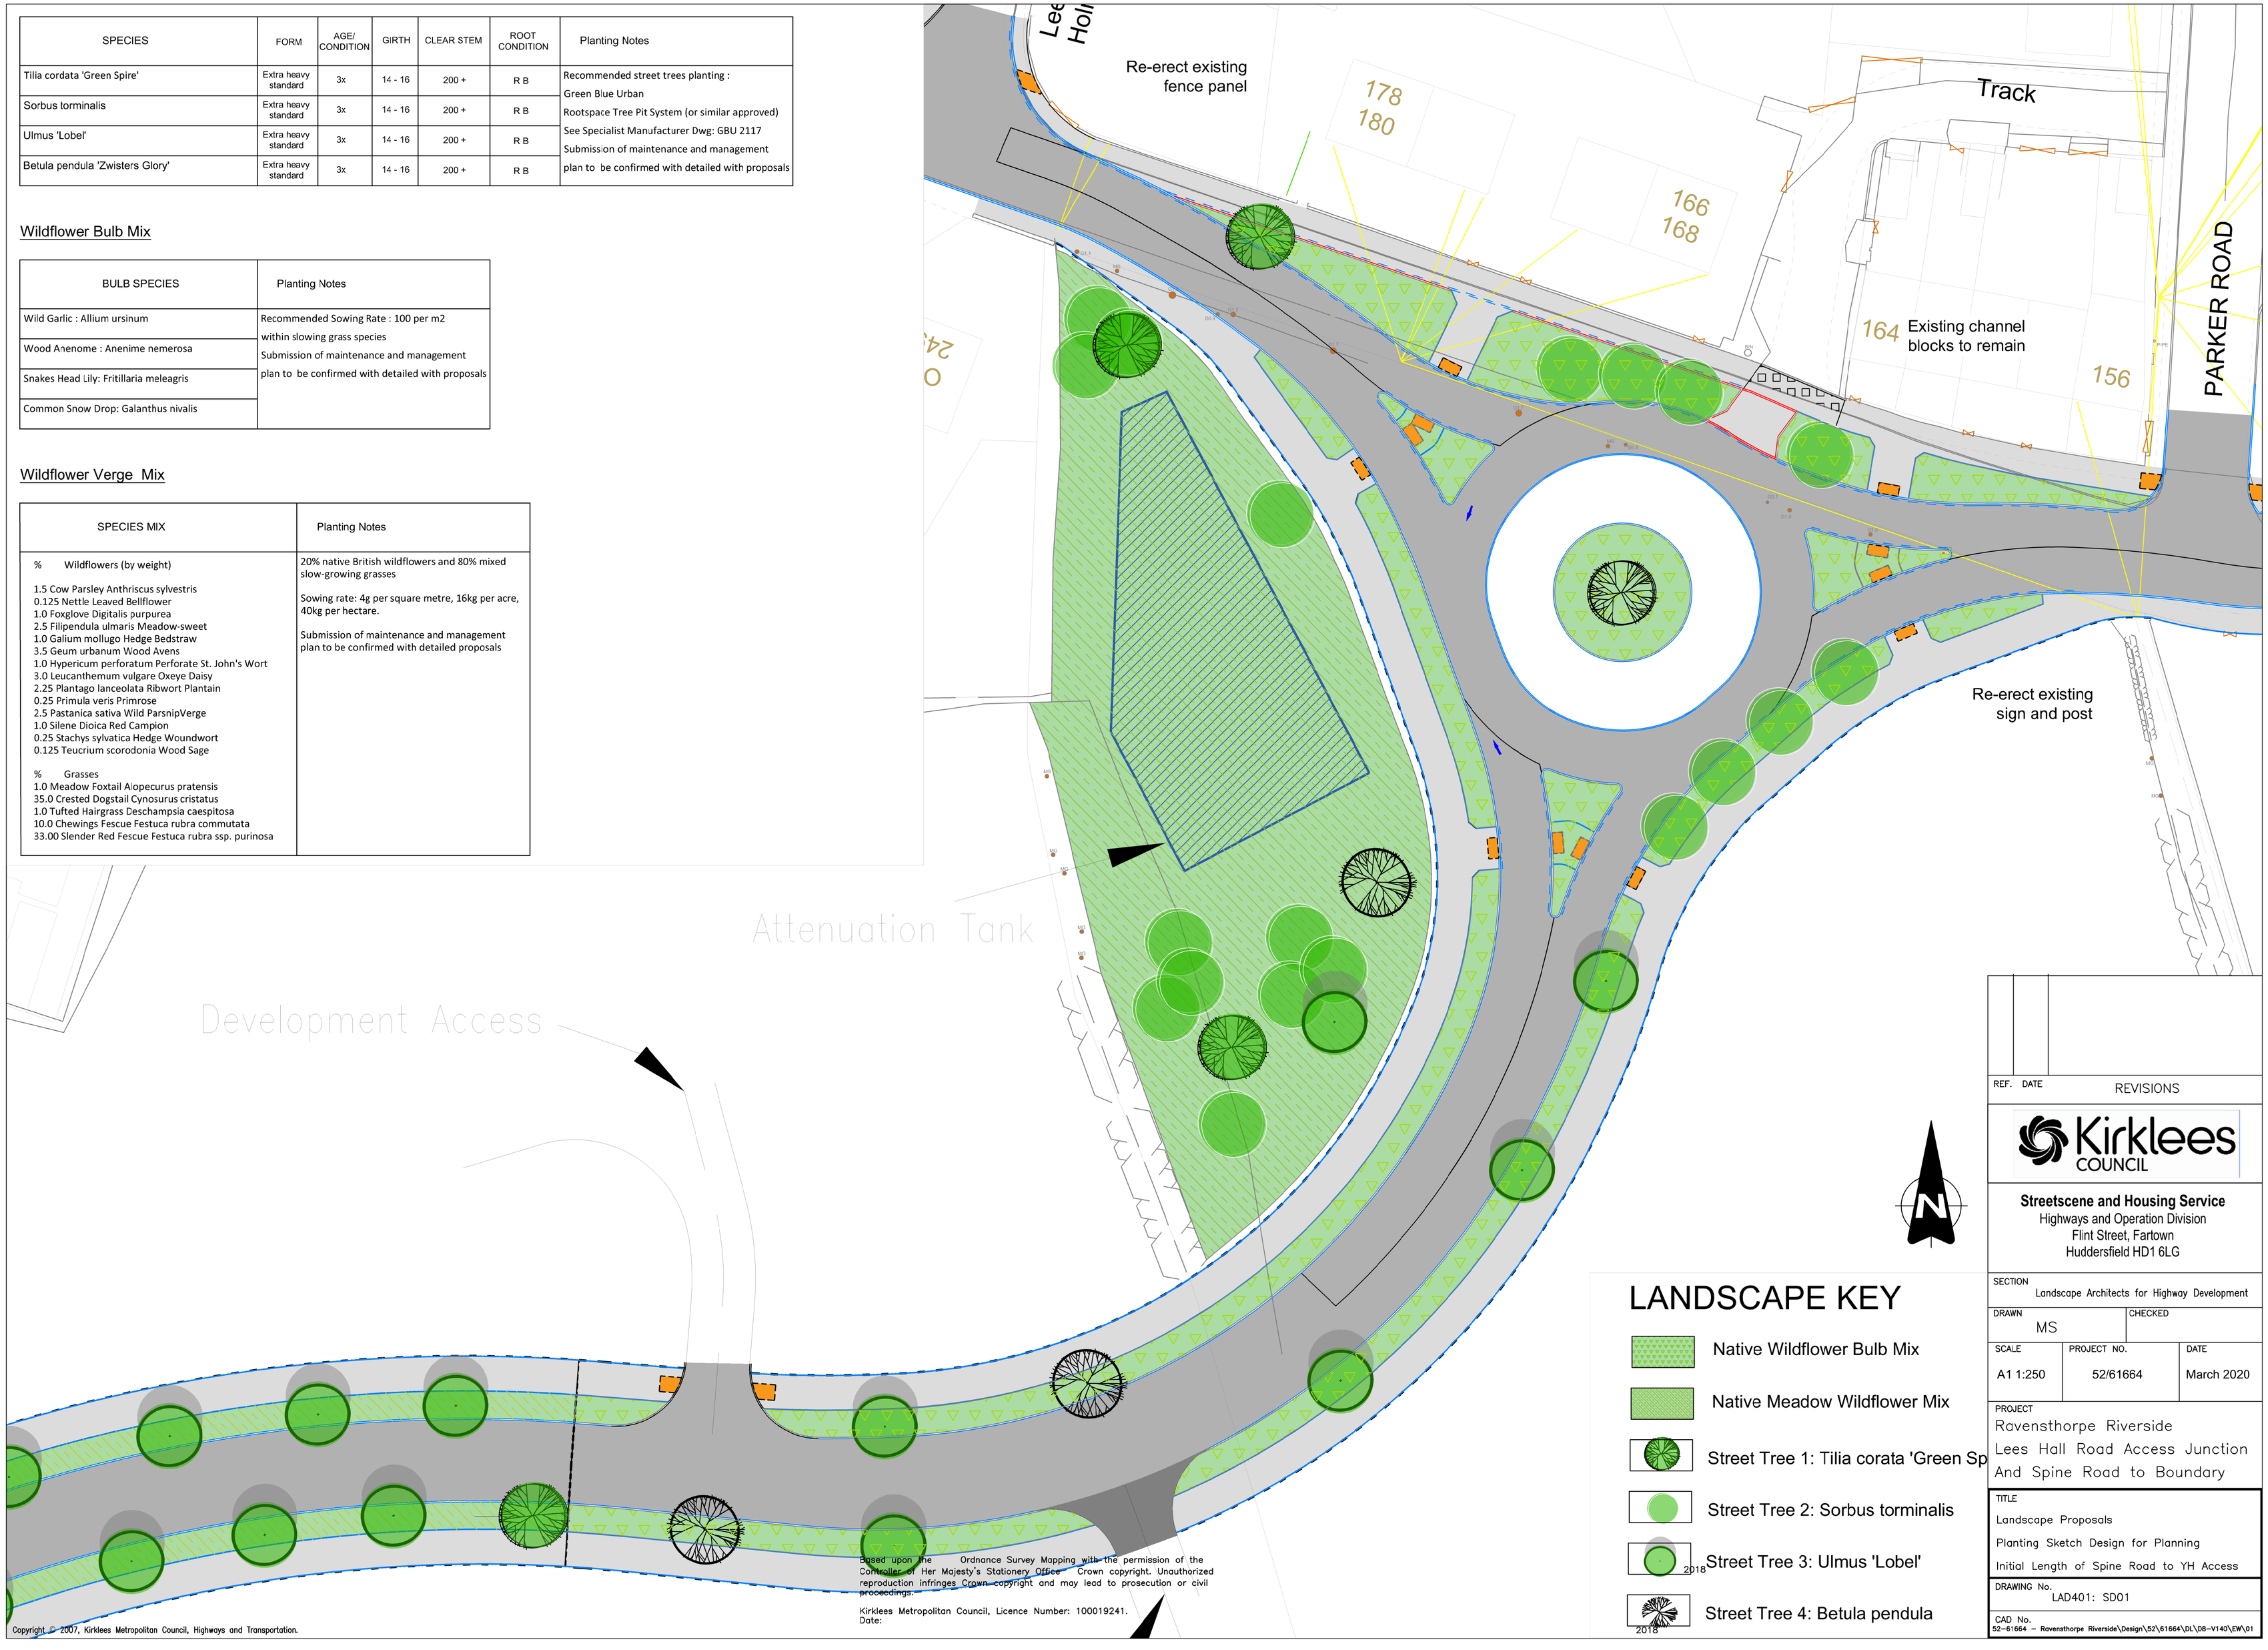

LANDSCAPE KEY

- Native Wildflower Bulb Mix
- Native Meadow Wildflower Mix
- Street Tree 1: Tilia corata 'Green Sp
- Street Tree 2: Sorbus torminalis
- Street Tree 3: Ulmus 'Lobel' 2018
- Street Tree 4: Betula pendula 2018

Based upon the Ordnance Survey Mapping with the permission of the Controller of Her Majesty's Stationery Office. Crown copyright. Unauthorized reproduction infringes Crown copyright and may lead to prosecution or civil proceedings.

Kirklees Metropolitan Council, Licence Number: 100019241.
Date:

Copyright © 2007, Kirklees Metropolitan Council, Highways and Transportation.

REF. DATE REVISIONS

Kirklees COUNCIL

Streetscene and Housing Service
Highways and Operation Division
Flint Street, Fartown
Huddersfield HD1 6LG

SECTION Landscape Architects for Highway Development

DRAWN MS | CHECKED

SCALE A1 1:250 | PROJECT NO. 52/61664 | DATE March 2020

PROJECT
Ravensthorpe Riverside
Lees Hall Road Access Junction
And Spine Road to Boundary

TITLE
Landscape Proposals
Planting Sketch Design for Planning
Initial Length of Spine Road to YH Access

DRAWING No. LAD401: SD01

CAD No. 52-61664 – Ravensthorpe Riverside\Design\52\61664\DL\DB-V140\EW\01