



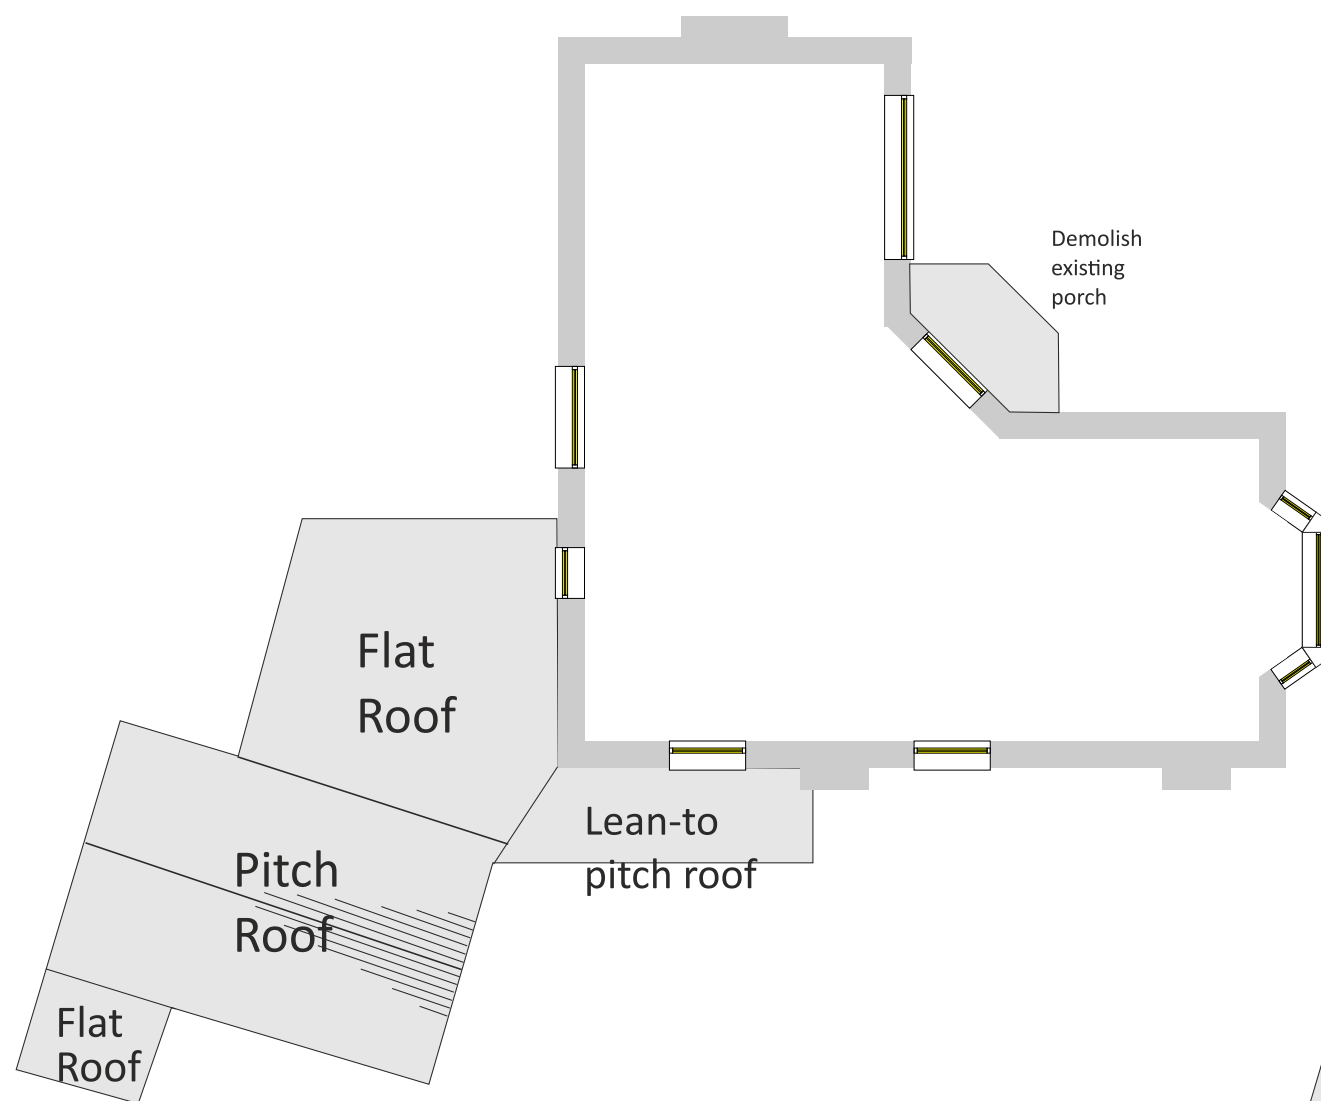

Existing Roof Plan Scale 1:100

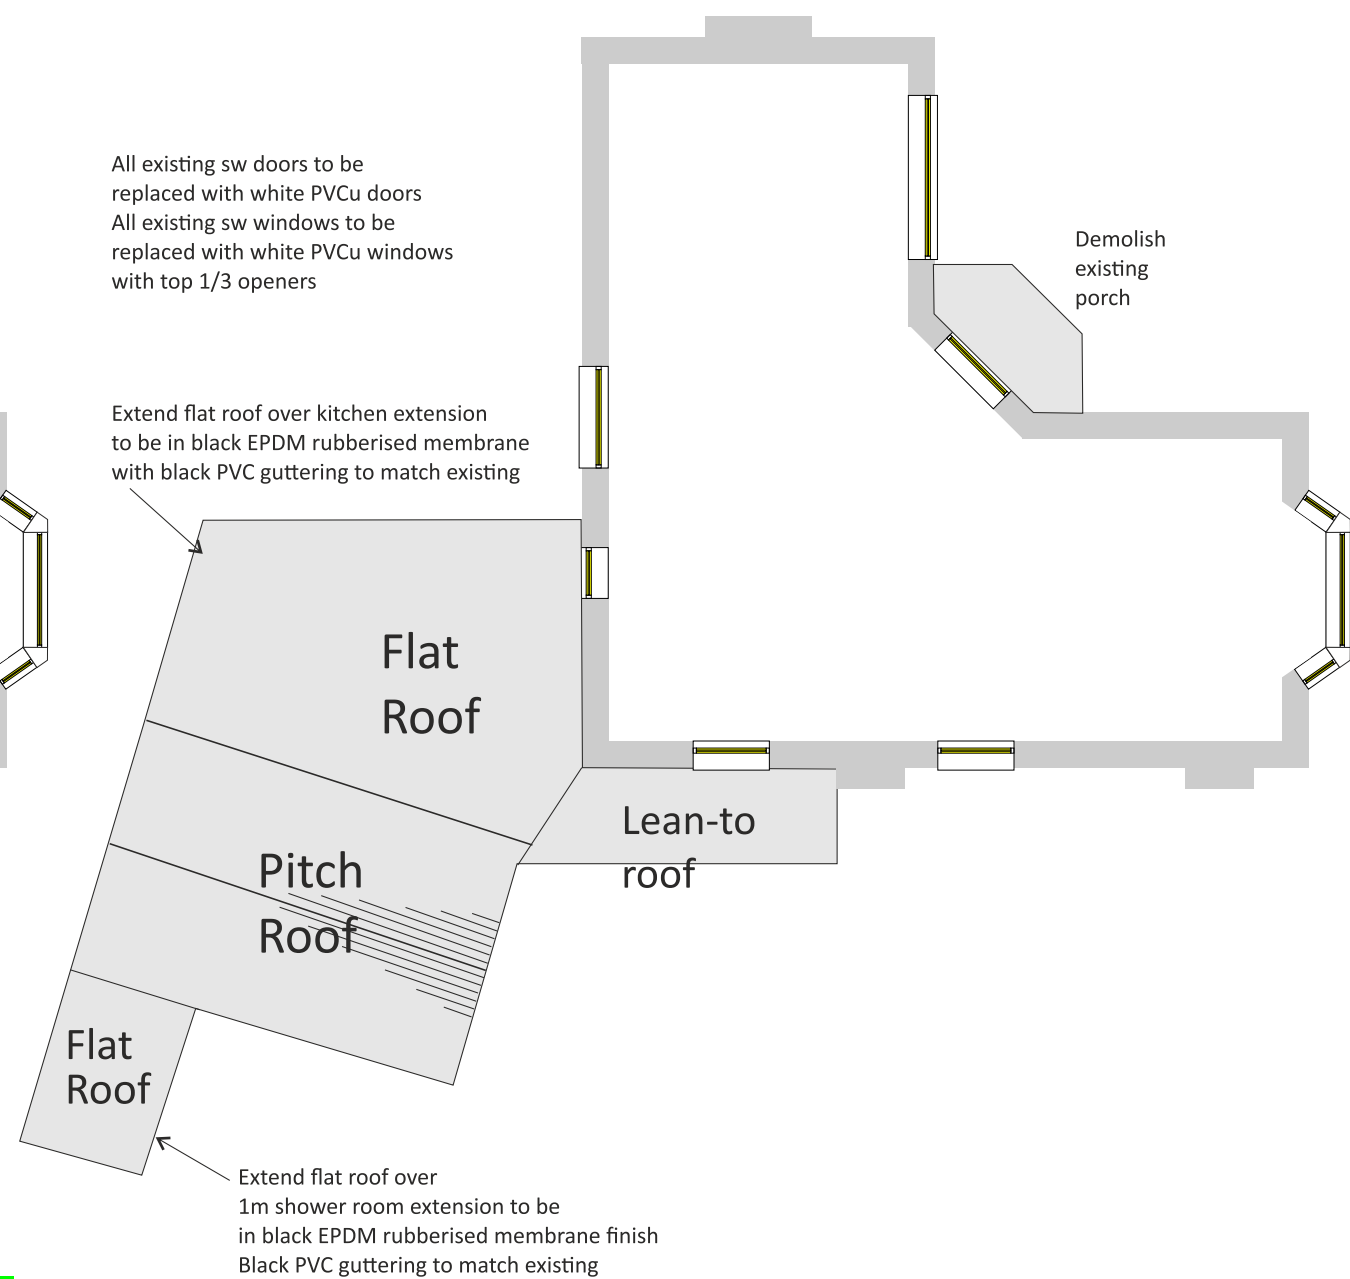

Proposed Roof Plan Scale 1:100