


BLOCK PLAN

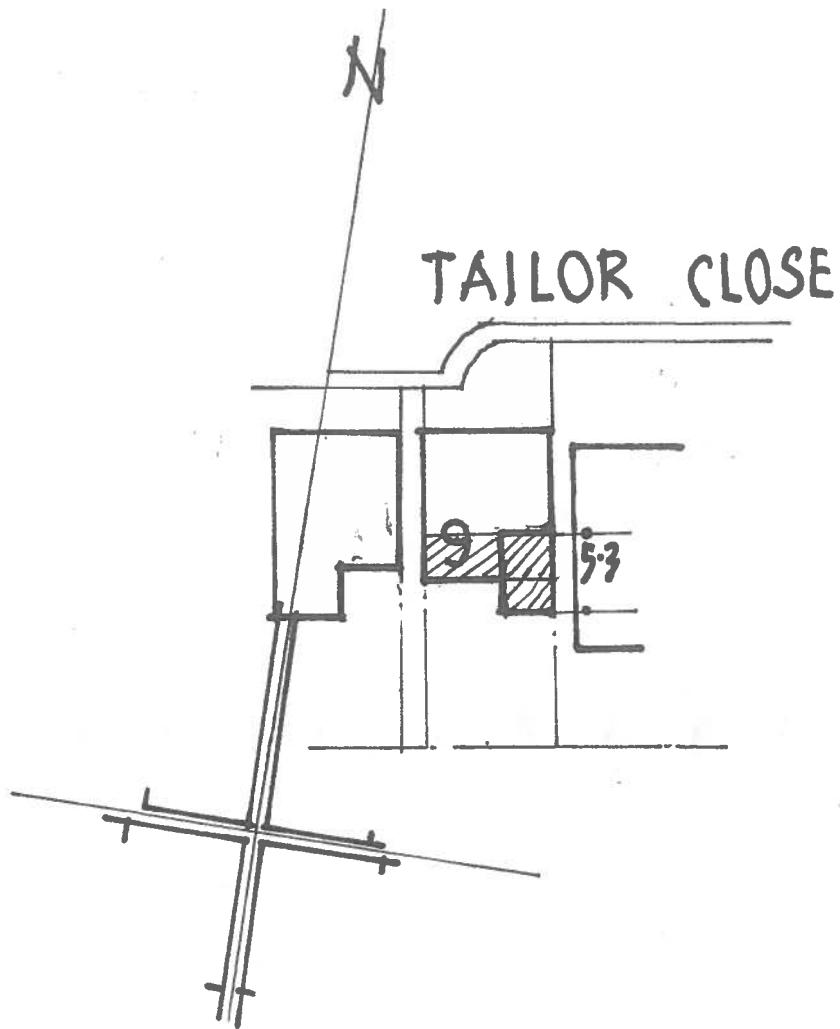

PROPOSALS
SINGLE STOREY REAR
EXTENSION

9 TAILOR CLOSE

SCALE 1:50