


9 TAILOR CLOSE, BP 19

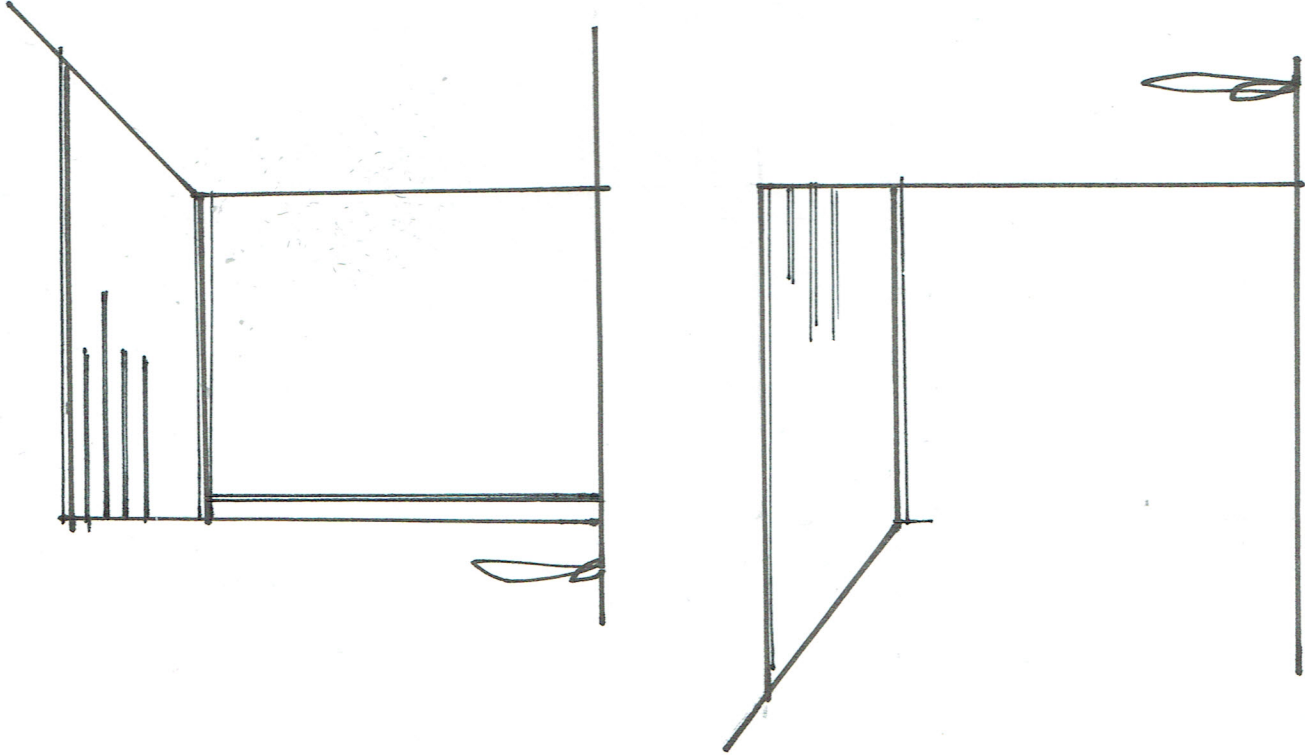

ELEVATIONS - EXISTING SIZE

SCALE 1:100

Streetwise



SITE LOCATION PLAN
AREA 2 HA
SCALE 1:1250 on A4
CENTRE COORDINATES: 416137, 425883



Supplied by Streetwise Maps Ltd
www.streetwise.net
Licence No: 100047474
08/04/2018 13:04