


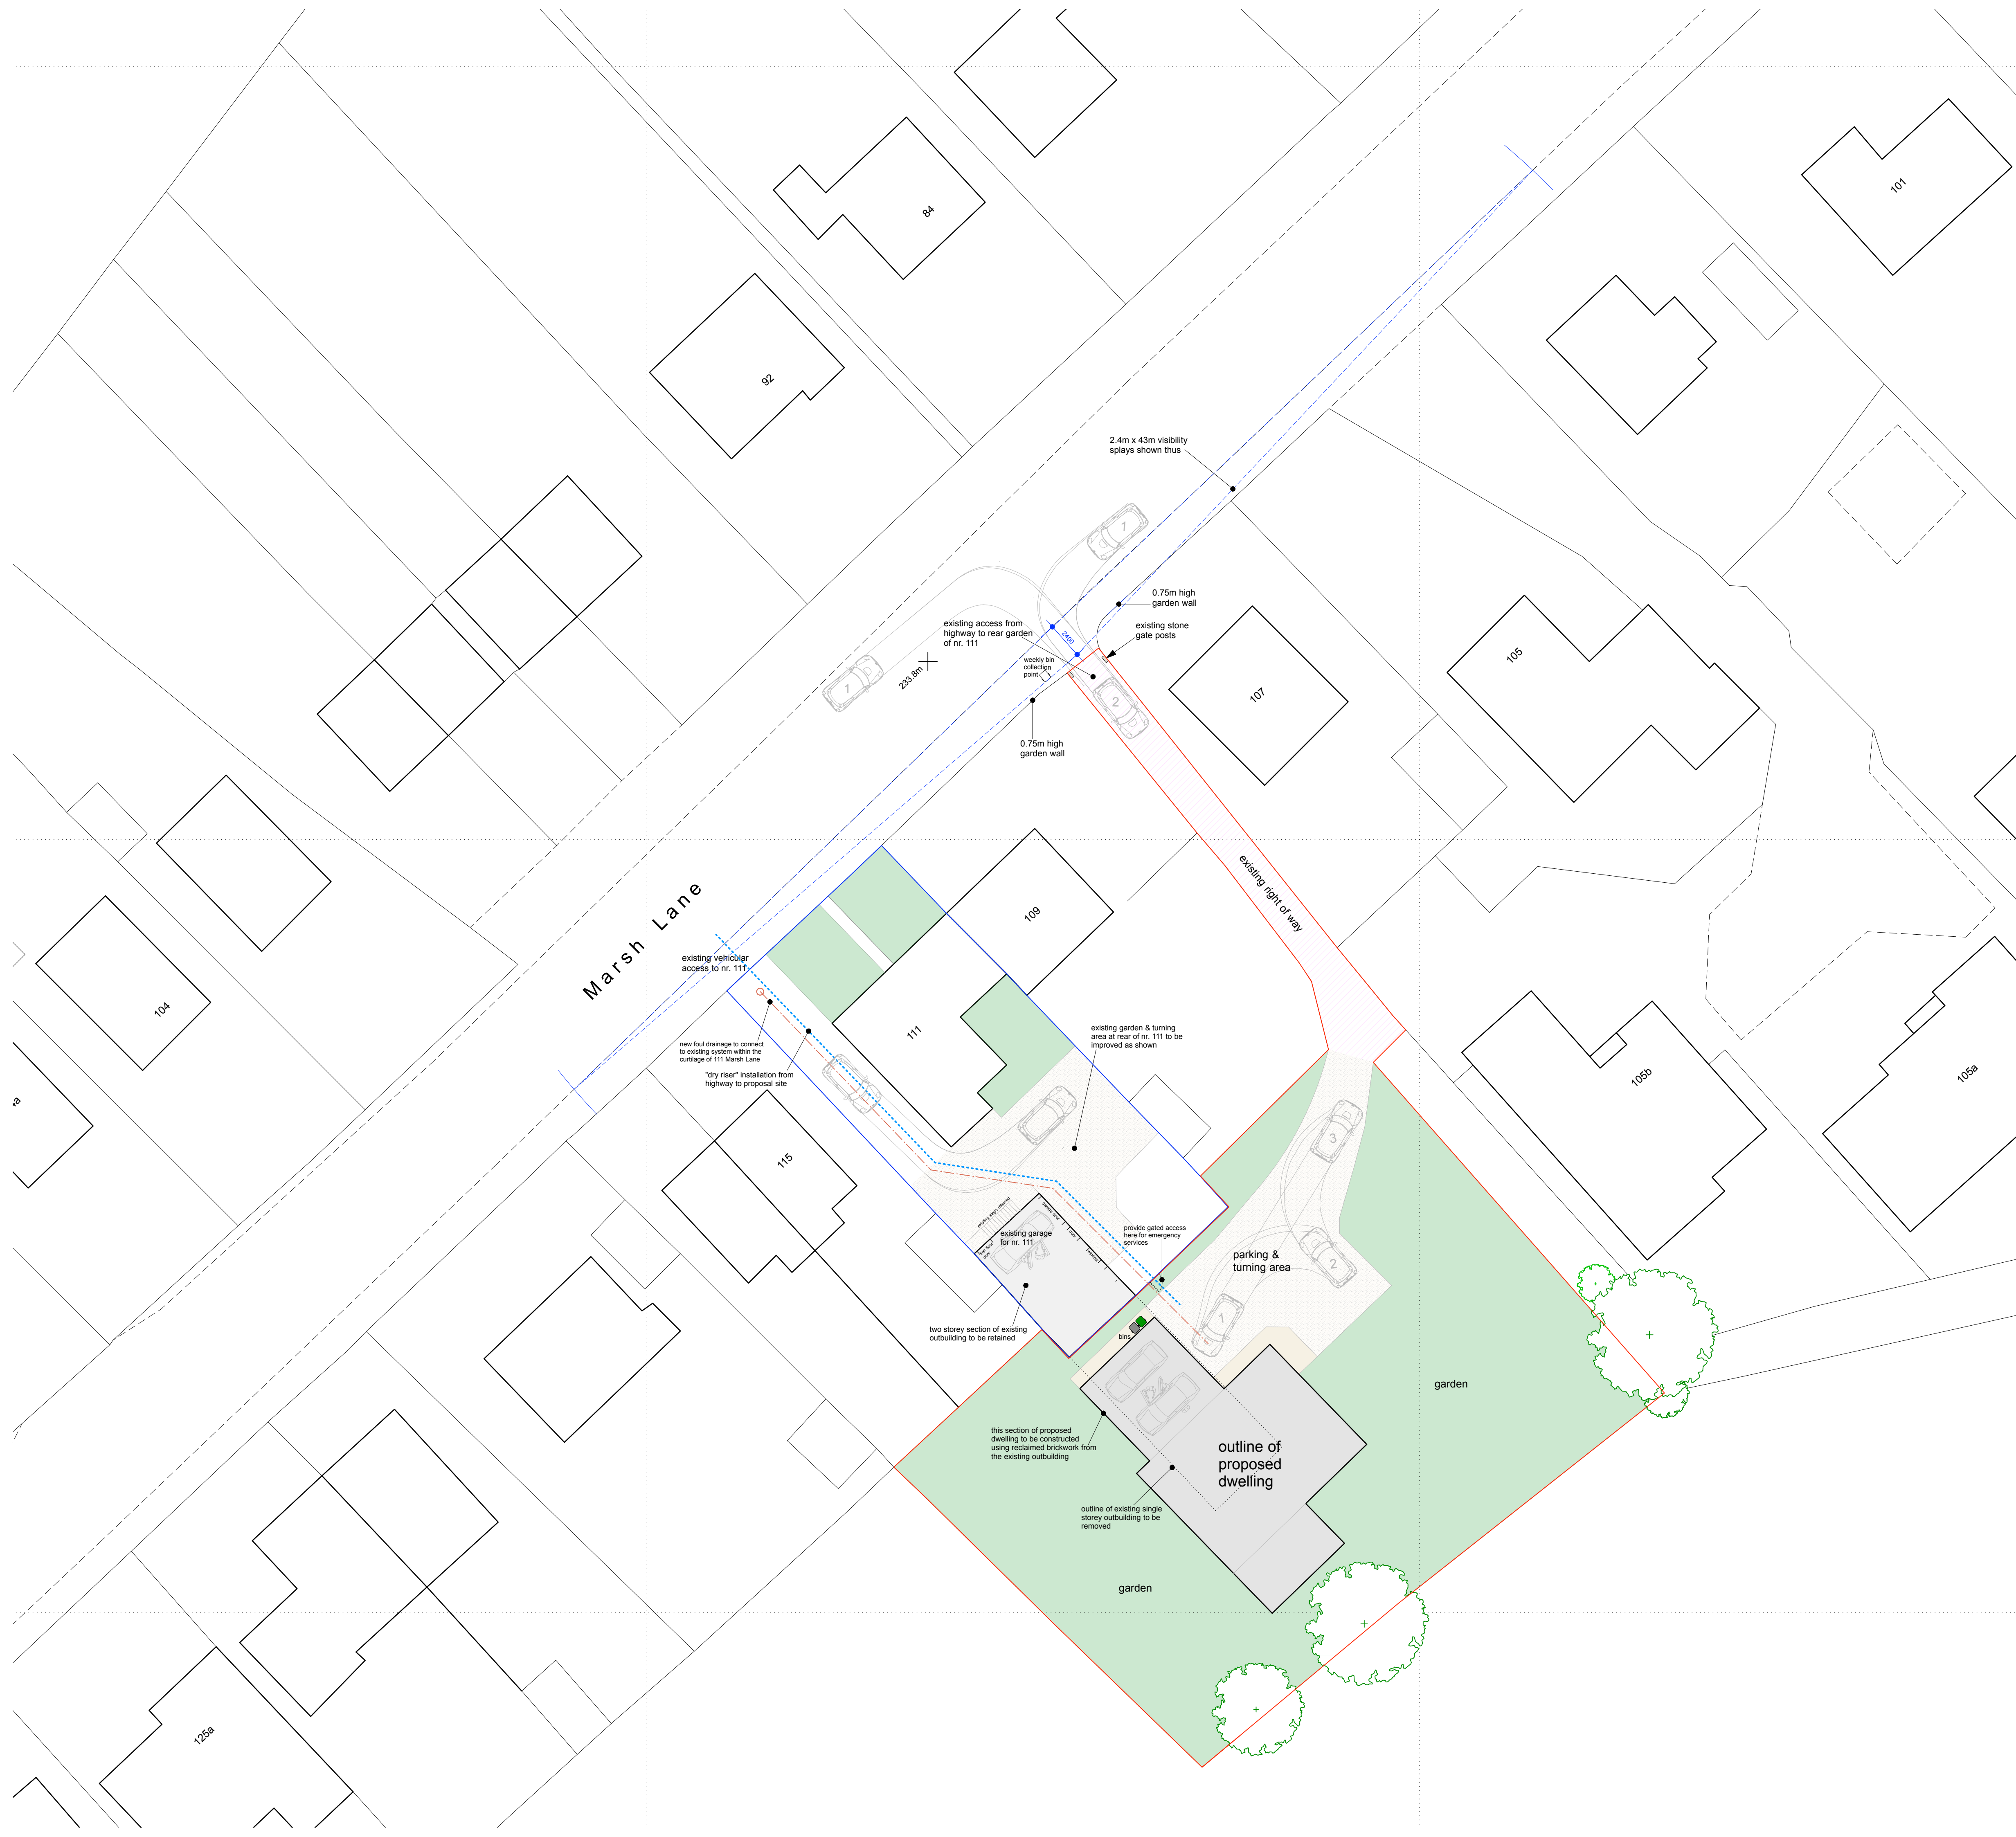

This drawing has been prepared specifically for the purpose of obtaining Planning Permission and/or Building Regulation Approval. Its suitability for other purposes, without supplementary details and specifications cannot be guaranteed. The Permissions and/or Approvals are beyond the Architects control and no guarantee that such will be granted is given or to be inferred by reason of the preparation of this drawing. Only figured dimensions are to be used. All dimensions to be checked on site. This drawing together with the design is the property and copyright of the Architect and must not be reproduced without prior written permission.

P05	Drawing amended following discussions with Planning	10.09.20	AS	AS
P04	Drawing amended following Planning discussions	12.07.20	AS	AS
P03	Drawing updated for outline planning application	16.01.20	SH	AS
P02	Drawing updated with highways information	07.12.19	AS	AS
P01	Drawing originated	01.07.19	AS	AS
rev.	description	date	drawn	approved



project proposed dwelling on land to rear of
111, Marsh Lane, Shepley
Huddersfield, HD8 8AS
for Mrs Elizabeth Alexander

title outline sketch plan proposal
number 19084D-02-P05
scale 1:200
size A1