
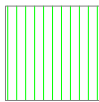
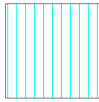
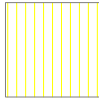


In all cases figured dimensions shall be taken in preference to scaled dimensions. All relevant dimensions shall be checked on site before any fabricated work is put in hand.	Revision	Date	No.
---	----------	------	-----

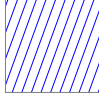

-  DISABLE PARKING SPACE
-  STAFF PARKING SPACES
-  CUSTOMER PARKING SPACES
-  PROPOSED EXTENSION
-  PROPOSED MATERIAL STORAGE DURING CONSTRUCTION FUTURE STAFF PARKING
-  PROPOSED CONSTRUCTION VEHICLE PARKING FUTURE CUSTOMER PARKING