

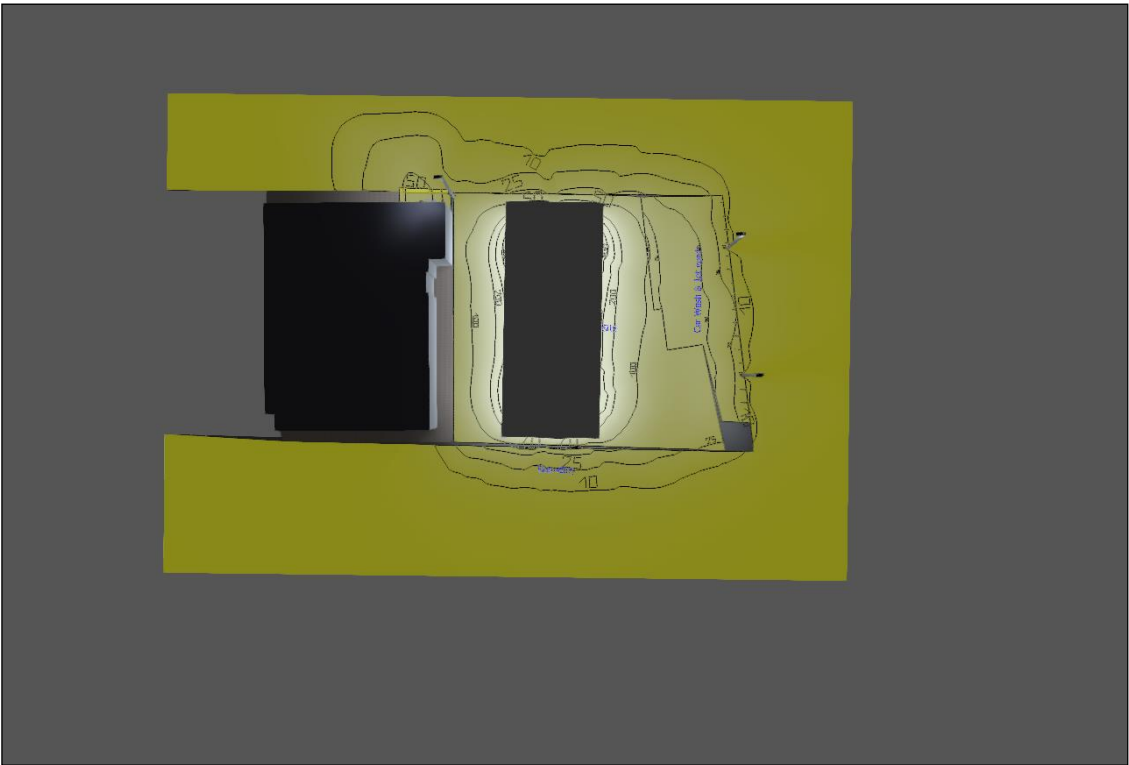
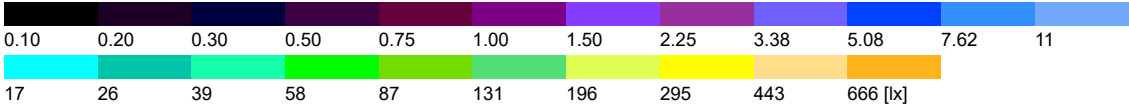
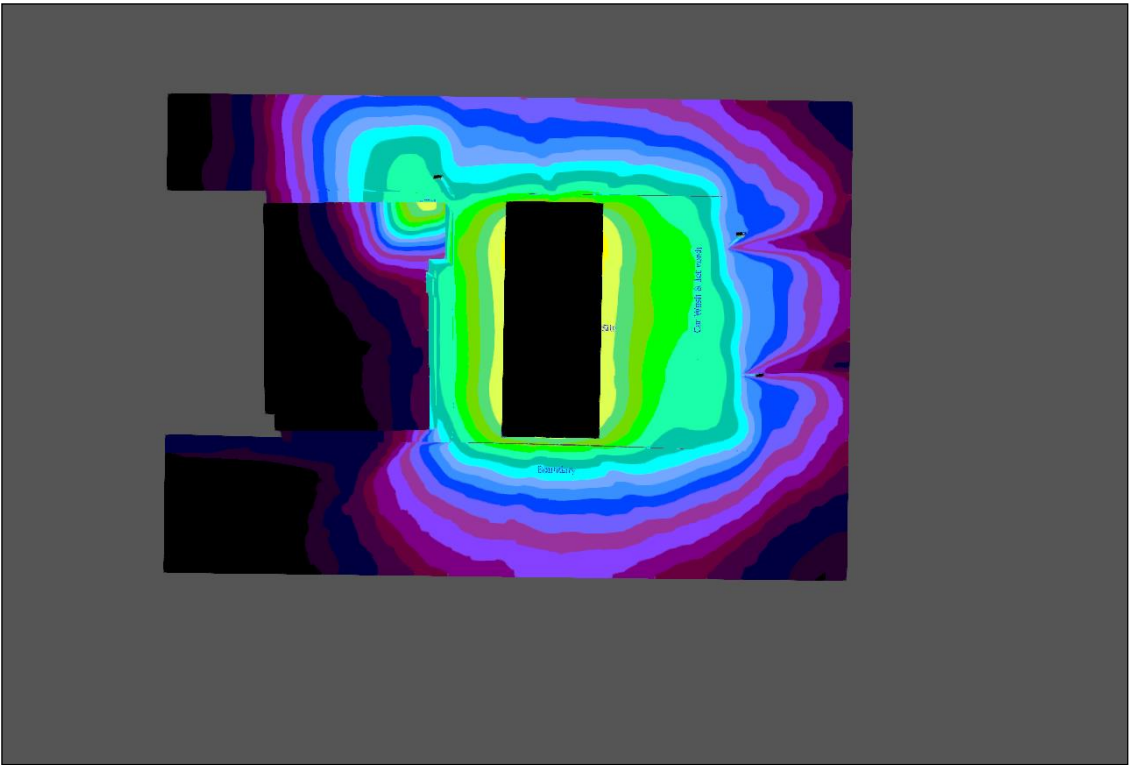


Table of contents

SBO04122019_Pennine_V1

Luminaire parts list..... 4

Site 1

 Luminaire layout plan.....5

 Results summary of surfaces..... 6

Canopy

 Workplane (Canopy) / Perpendicular illuminance (adaptive)..... 7

Site

 Workplane (Site) / Perpendicular illuminance (adaptive)..... 9

Boundary

 Workplane (Boundary) / Perpendicular illuminance (adaptive)..... 12




Car Wash & Jet wash

 Workplane (Car Wash & Jet wash) / Perpendicular illuminance (adaptive)..... 14

ATM


 Workplane (ATM) / Perpendicular illuminance (adaptive)..... 16

SBO04122019_Pennine_V1

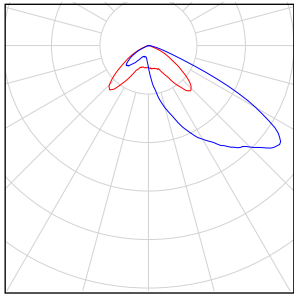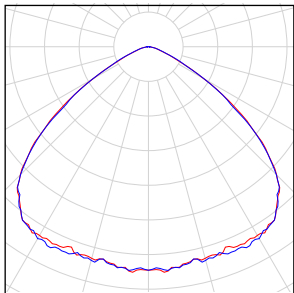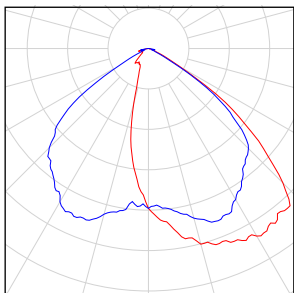Quantity	Luminaire (Luminous emittance)		
3	Bever Innovations - # 16882 [Ambiente01-A-WB01-25LED-N0-50W (EOS2 5700K)] Luci Series Ambiente. A-Symm. Wide Beam. 25LED - N0. 50W default. 5700K. EOS2. Luminous emittance 1 Fitting: 1x100% (50W) - Default Light output ratio: 100% Lamp luminous flux: 5527 lm Luminaire luminous flux: 5527 lm Power: 50.0 W Luminous efficacy: 110.5 lm/W Colourimetric data 1x: CCT 5700 K, CRI 73	See our luminaire catalog for an image of the luminaire.	
4	Bever Innovations - #16761 LUCI02-S-MB01-80LED-N0-176W (EOS2,5700K) 16761 - Luci Series V2. Symm. 145W default - 80LED. White. Medium Beam. N0 LEDs. 5700K. EOS2. Luminous emittance 1 Fitting: 1x70% (128W) Light output ratio: 100.00% Lamp luminous flux: 15674 lm Luminaire luminous flux: 15673 lm Power: 128.0 W Luminous efficacy: 122.4 lm/W Colourimetric data 1x: CCT 5700 K, CRI 73	See our luminaire catalog for an image of the luminaire.	
4	Bever Innovations - #16762 LUCI02-A-MB02-50LED-N0-125W (EOS2,5700K) Rev0 16762 - Luci Series V2. ASymm. 102W default - 50LEDs. White. Medium Beam. N0 LEDs. 5700K. EOS2 Luminous emittance 1 Fitting: 1x60% (79W) Light output ratio: 100% Lamp luminous flux: 9357 lm Luminaire luminous flux: 9357 lm Power: 79.0 W Luminous efficacy: 118.4 lm/W Colourimetric data 1x: CCT 5700 K, CRI 73	See our luminaire catalog for an image of the luminaire.	

Total lamp luminous flux: 116705 lm, Total luminaire luminous flux: 116701 lm, Total Load: 978.0 W, Luminous efficacy: 119.3 lm/W

Site 1

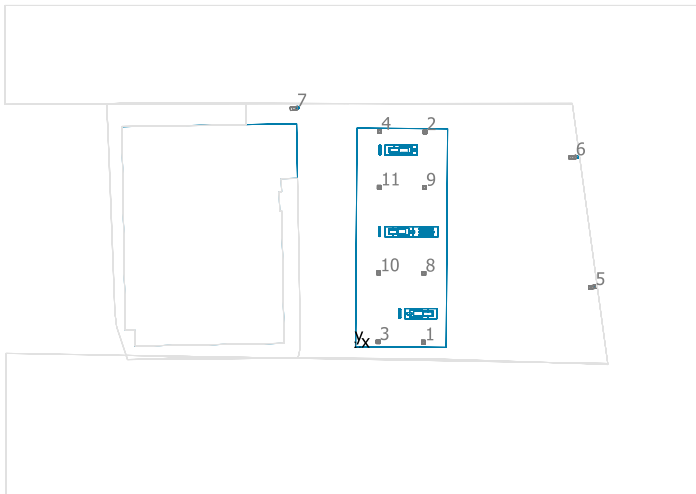

Bever Innovations #16762 LUCI02-A-MB02-50LED-N0-125W (EOS2,5700K) Rev0 16762 - Luci Series V2. ASymm. 102W default - 50LEDs. White. Medium Beam. N0 LEDs. 5700K. EOS2

No.	X [m]	Y [m]	Mounting height [m]	Maintenance factor
1	6.096	0.455	5.000	1.00
2	6.234	19.213	5.000	1.00
3	2.053	0.485	5.000	1.00
4	2.191	19.243	5.000	1.00


Bever Innovations # 16882 [Ambiente01-A-WB01-25LED-N0-50W (EOS2 5700K)] Luci Series Ambiente. A-Symm. Wide Beam. 25LED - N0. 50W default. 5700K. EOS2.

No.	X [m]	Y [m]	Mounting height [m]	Maintenance factor
5	21.173	5.363	6.000	1.00
6	19.420	16.941	6.000	1.00
7	-5.463	21.309	6.000	1.00

Bever Innovations #16761 LUCI02-S-MB01-80LED-N0-176W (EOS2,5700K) 16761 - Luci Series V2. Symm. 145W default - 80LED. White. Medium Beam. N0 LEDs. 5700K. EOS2.

No.	X [m]	Y [m]	Mounting height [m]	Maintenance factor
8	6.141	6.591	5.000	1.00
9	6.197	14.249	5.000	1.00
10	2.098	6.621	5.000	1.00
11	2.155	14.279	5.000	1.00


Site 1

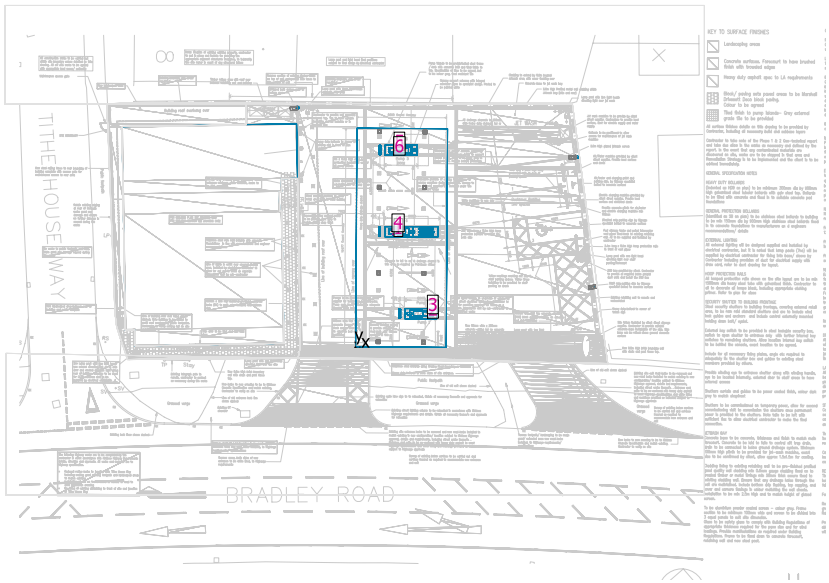

Maintenance factor: 1.00

Surface result objects


	Surface	Result	Average	Min	Max	Min/average	Min/max
1	Nozzle	Perpendicular illuminance (adaptive) [lx]	314	314	314	1.00	1.00
2	Nozzle	Perpendicular illuminance (adaptive) [lx]	346	346	346	1.00	1.00
3	Nozzle	Perpendicular illuminance (adaptive) [lx]	278	278	278	1.00	1.00
4	Nozzle	Perpendicular illuminance (adaptive) [lx]	276	276	276	1.00	1.00
5	Nozzle	Perpendicular illuminance (adaptive) [lx]	422	422	422	1.00	1.00
6	Nozzle	Perpendicular illuminance (adaptive) [lx]	375	375	375	1.00	1.00

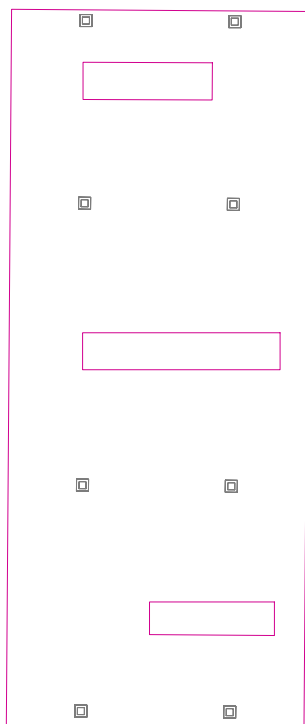Workplane (Canopy) / Perpendicular illuminance (adaptive)**Workplane (Canopy): Perpendicular illuminance (adaptive) (Surface)****Light scene: Light scene 1**

Average: 363 lx (Target: ≥ 300 lx), Min: 179 lx, Max: 562 lx, Min/average: 0.49, Min/max: 0.32


Height: 0.000 m, Wall zone: 0.000 m

Isolines [lx]

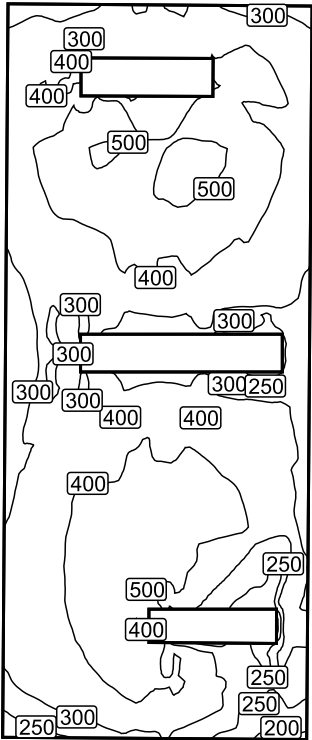


Scale: 1 : 200

False colours [lx]

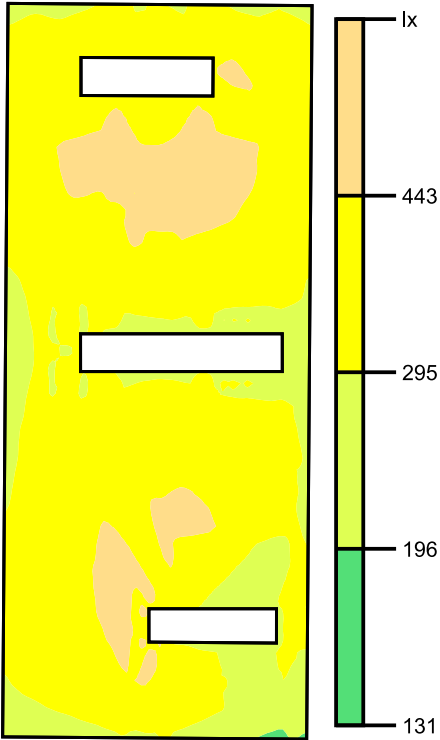


Scale: 1 : 200

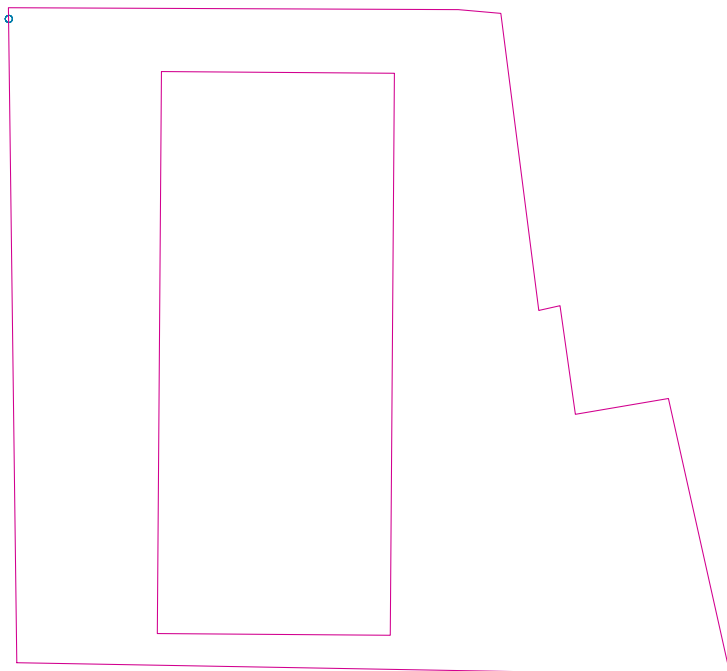Workplane (Site) / Perpendicular illuminance (adaptive)**Workplane (Site): Perpendicular illuminance (adaptive) (Surface)****Light scene: Light scene 1**

Average: 131 lx (Target: ≥ 25.0 lx), Min: 18.8 lx, Max: 352 lx, Min/average: 0.14, Min/max: 0.053


Height: 0.000 m, Wall zone: 0.000 m

Isolines [lx]

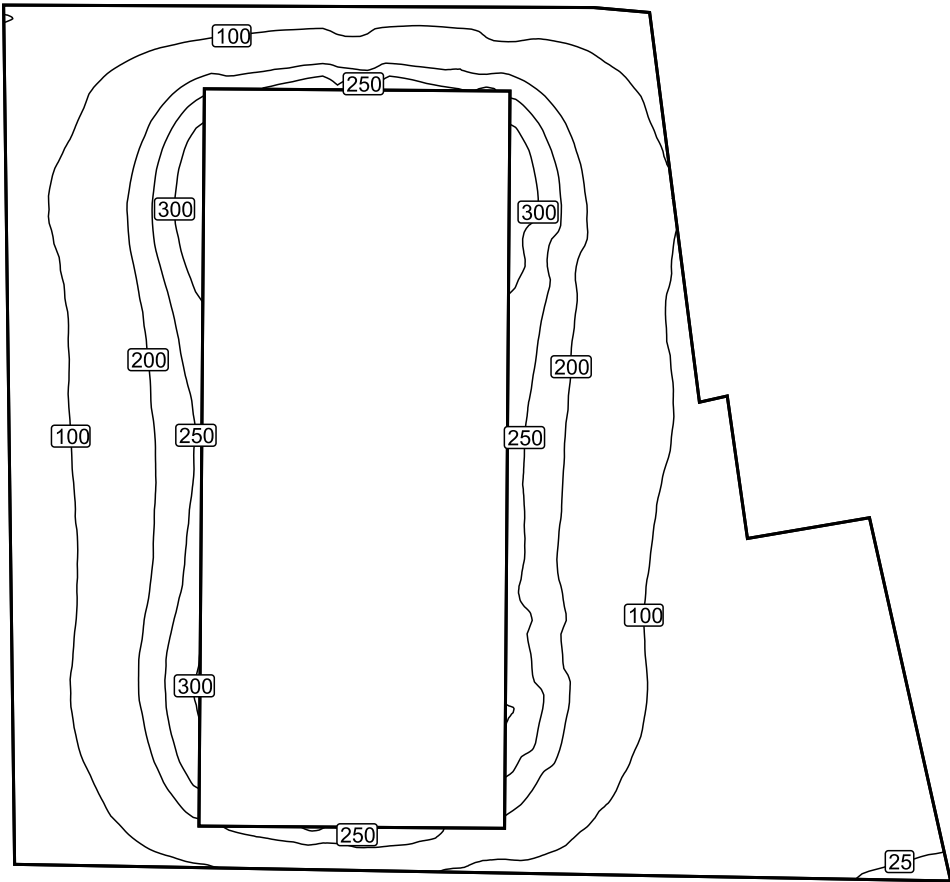


Scale: 1 : 200


False colours [lx]

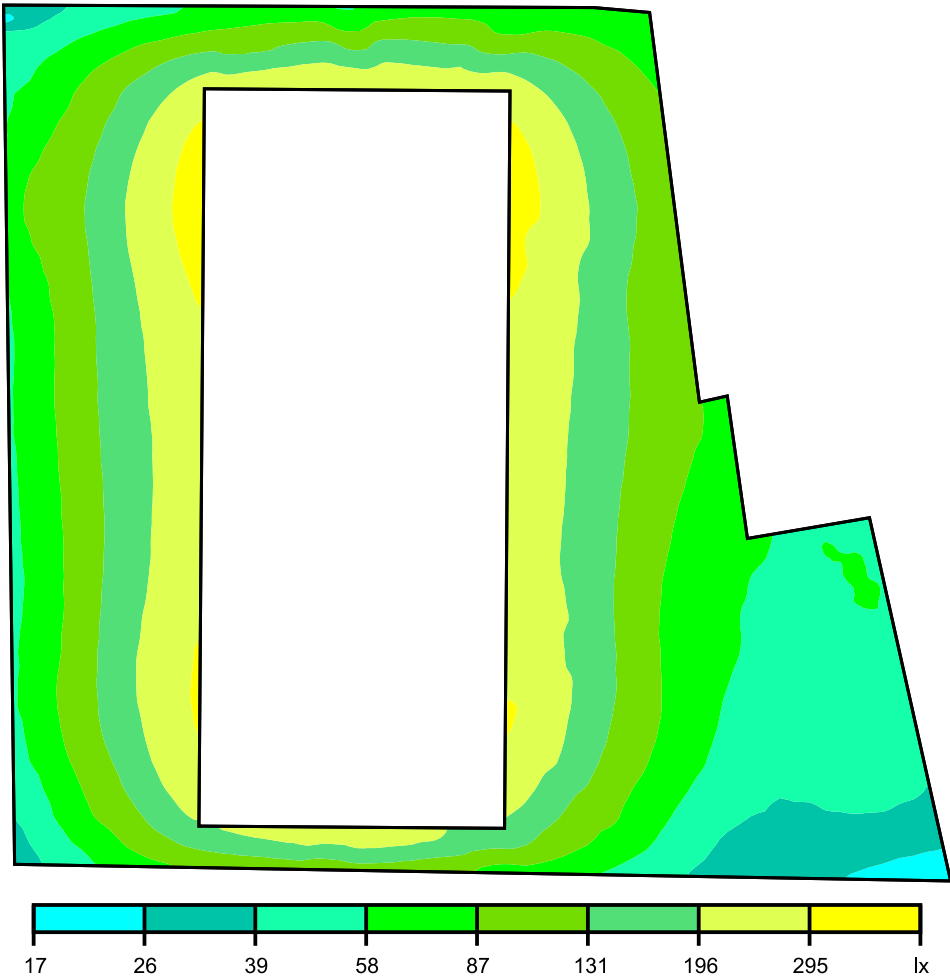

Scale: 1 : 200

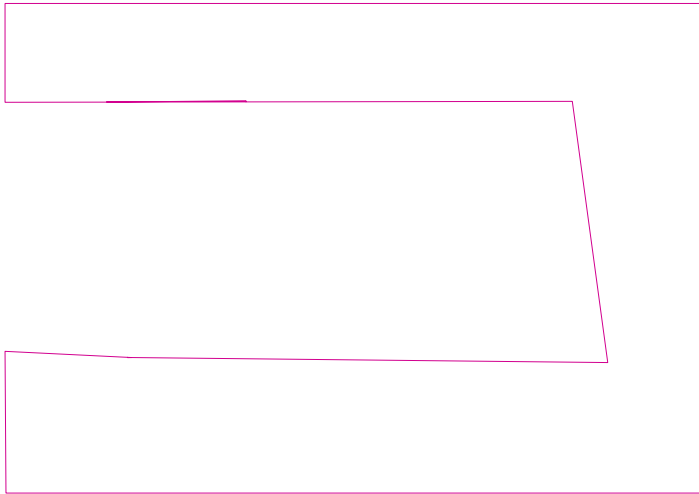
Workplane (Boundary) / Perpendicular illuminance (adaptive)**Workplane (Boundary): Perpendicular illuminance (adaptive) (Surface)****Light scene: Light scene 1**Average: 6.28 lx (Target: ≥ 1.00 lx), Min: 0.022 lx, Max: 80.0 lx, Min/average: 0.004, Min/max: 0.000

Height: 0.000 m, Wall zone: 0.000 m

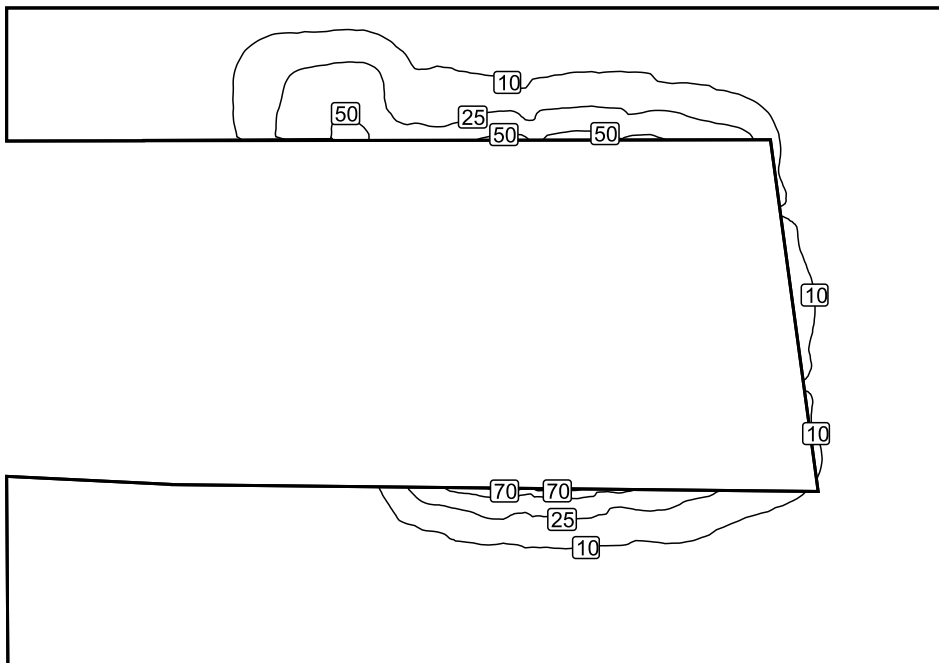
Isolines [lx]

Scale: 1 : 500

False colours [lx]

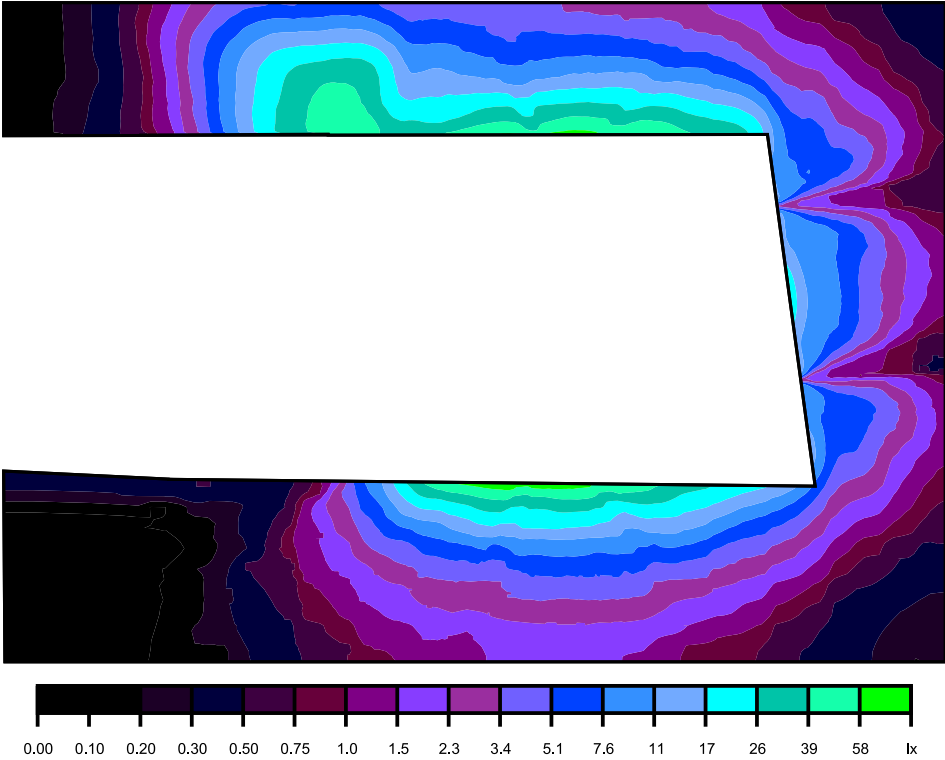


Scale: 1 : 500

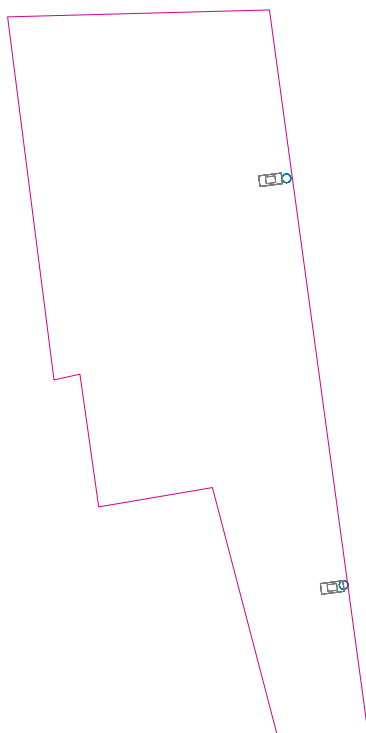Workplane (Car Wash & Jet wash) / Perpendicular illuminance (adaptive)**Workplane (Car Wash & Jet wash): Perpendicular illuminance (adaptive) (Surface)****Light scene: Light scene 1**

Average: 47.7 lx (Target: ≥ 30.0 lx), Min: 5.47 lx, Max: 94.8 lx, Min/average: 0.11, Min/max: 0.058


Height: 0.000 m, Wall zone: 0.000 m

Isolines [lx]

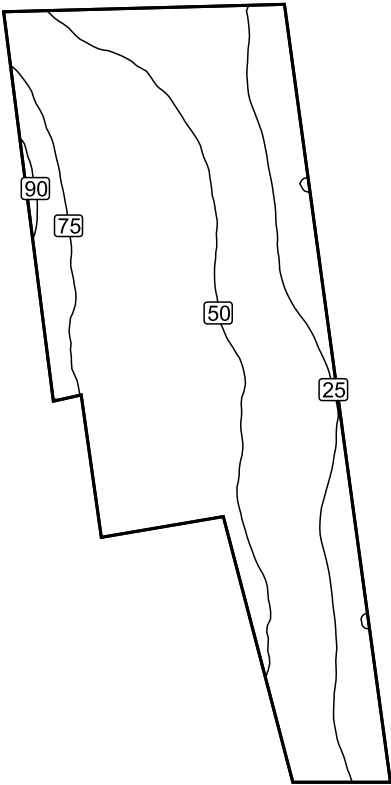

Scale: 1 : 200


False colours [lx]

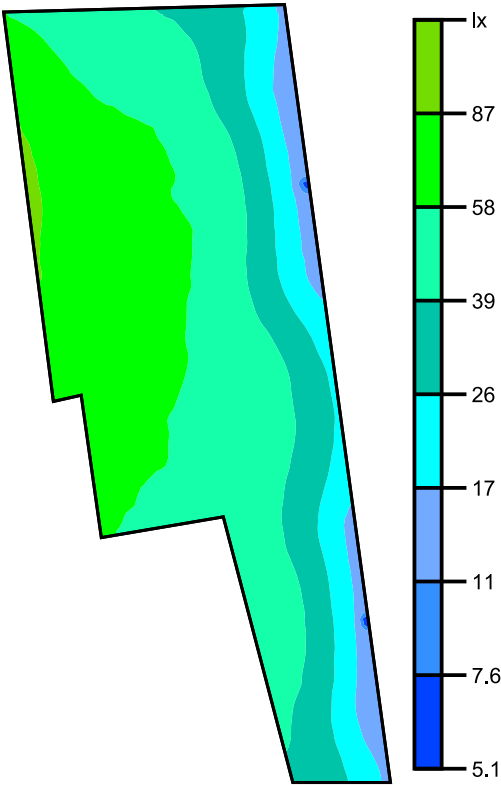



Scale: 1 : 200

Workplane (ATM) / Perpendicular illuminance (adaptive)**Workplane (ATM): Perpendicular illuminance (adaptive) (Surface)****Light scene: Light scene 1**Average: 70.7 lx (Target: ≥ 50.0 lx), Min: 20.5 lx, Max: 90.7 lx, Min/average: 0.29, Min/max: 0.23

Height: 1.200 m, Wall zone: 0.000 m

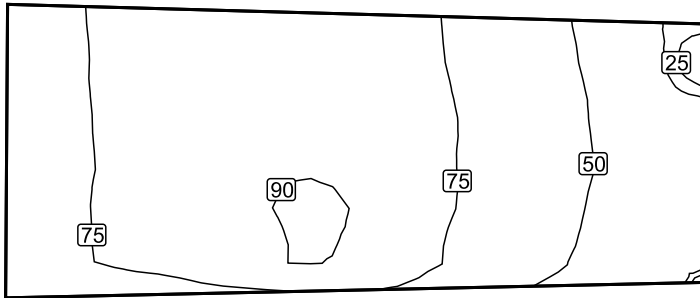Isolines [lx]

Scale: 1 : 50

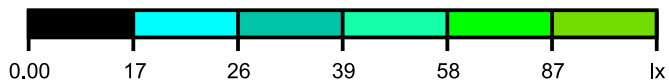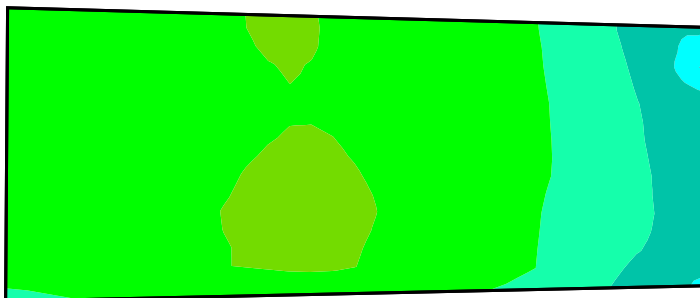False colours [lx]

Scale: 1 : 50