


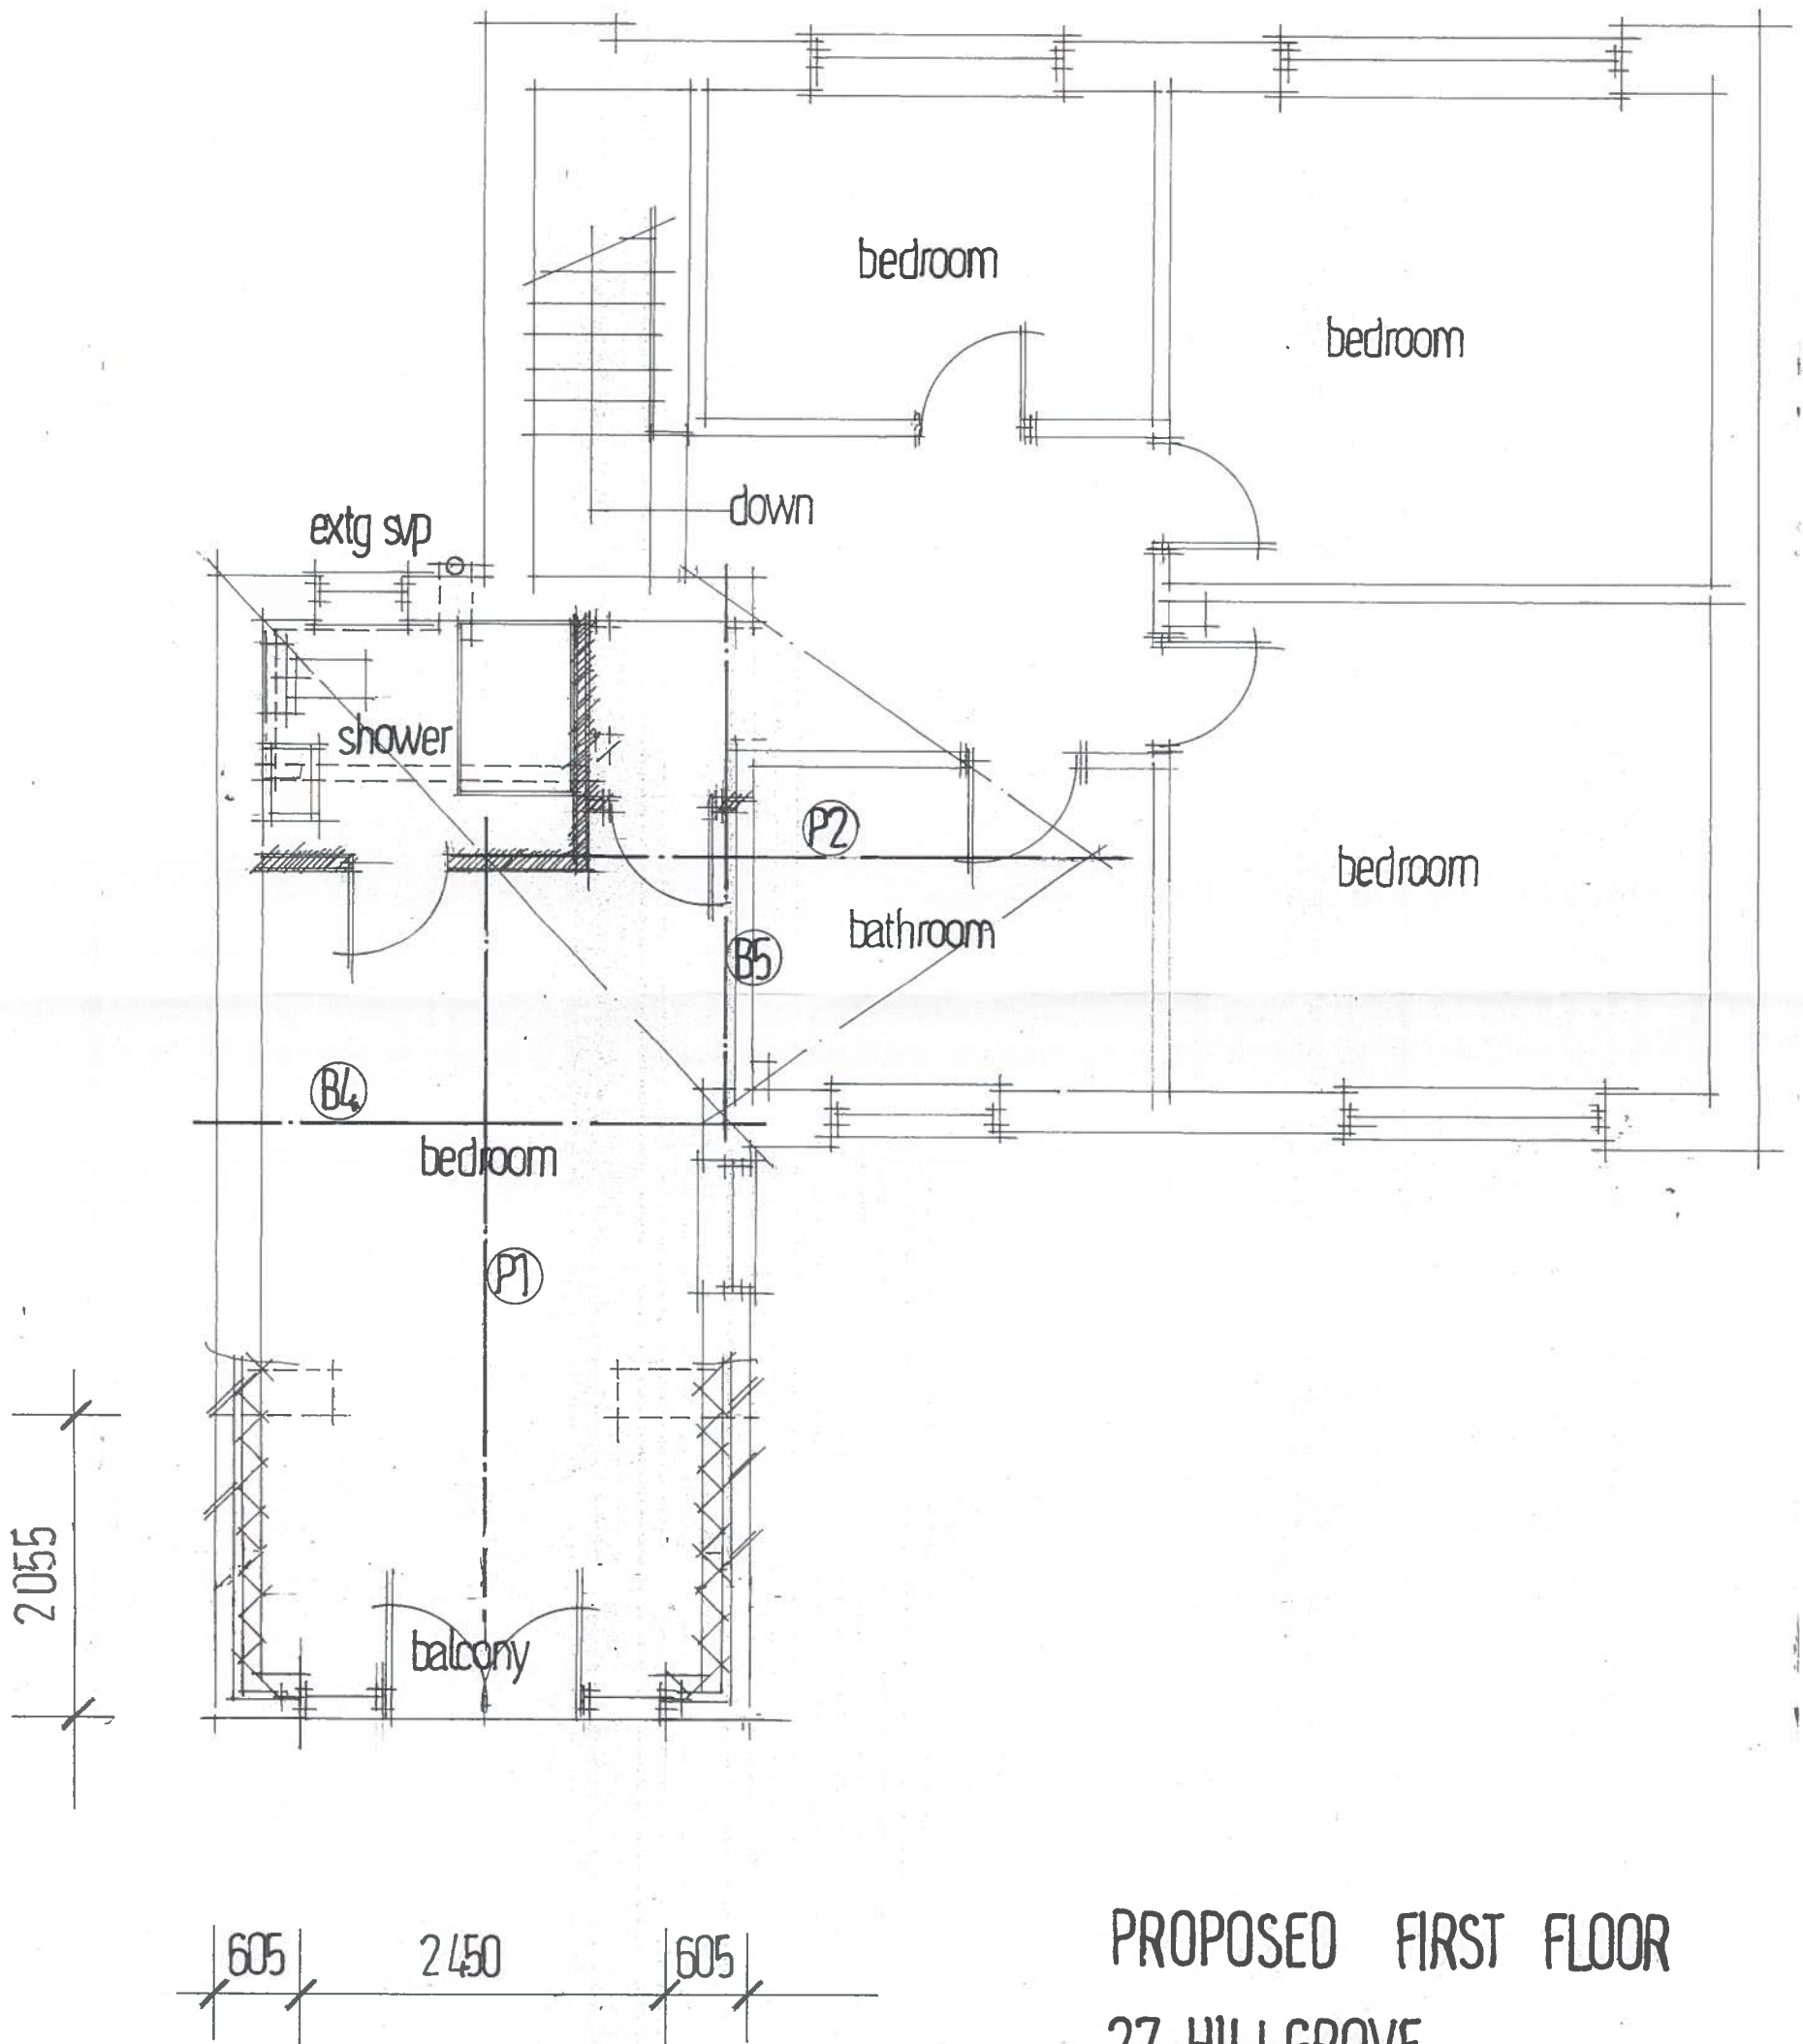

PROPOSED FIRST FLOOR

27 HILLGROVE
SALENDINE NOOK
HUDDERSFIELD

DRG NO 1917.5A SCALE 1:50