


NOTES
DO NOT SCALE FROM THIS DRAWING.
It is the Contractor's responsibility to check all governing dimensions and verify all dimensions on site before commencing any work or making any shop drawings.
This drawing is to be read in conjunction with schedules of work, specifications, bills of quantities and other relevant information. Any discrepancies are to be reported to the Project Architect.
Work and materials are to be in accordance with the Building Regulations and to comply with the relevant British Standards.
This drawing is copyright of Work Protection Ltd and should not be reproduced in whole or part without their written permission.

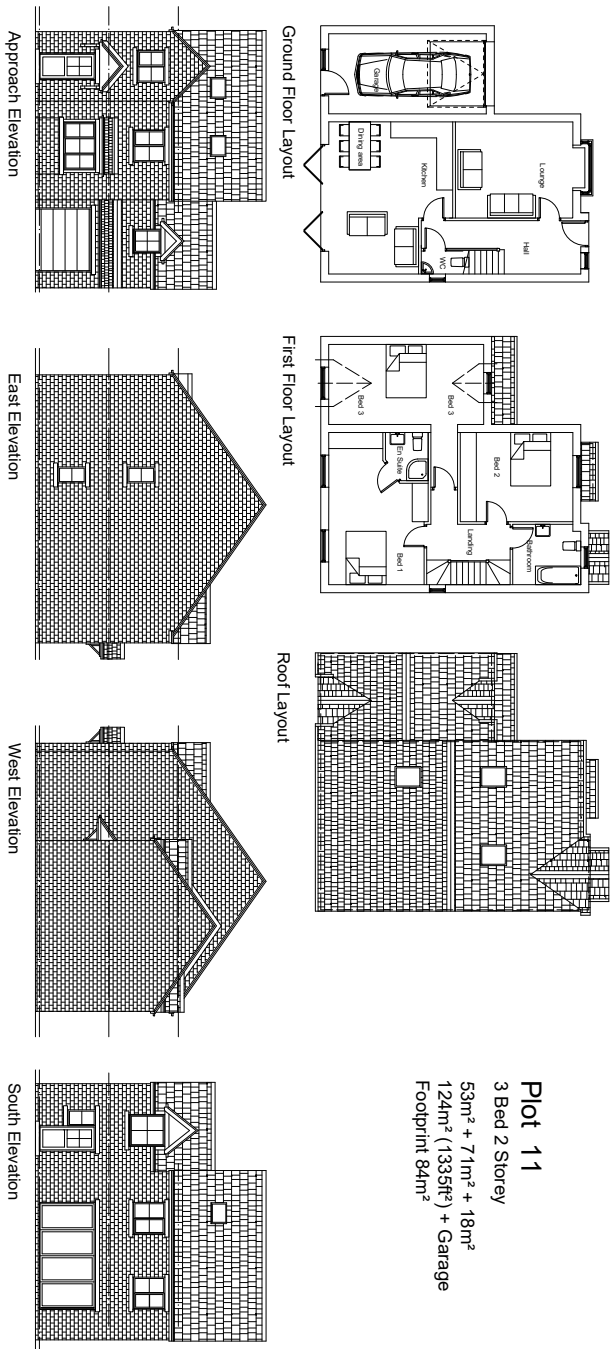

Plot 11
3 Bed 2 Storey
53m² + 71m² + 18m²
124m² (1335ft²) + Garage
Footprint 84m²

[illegible]