

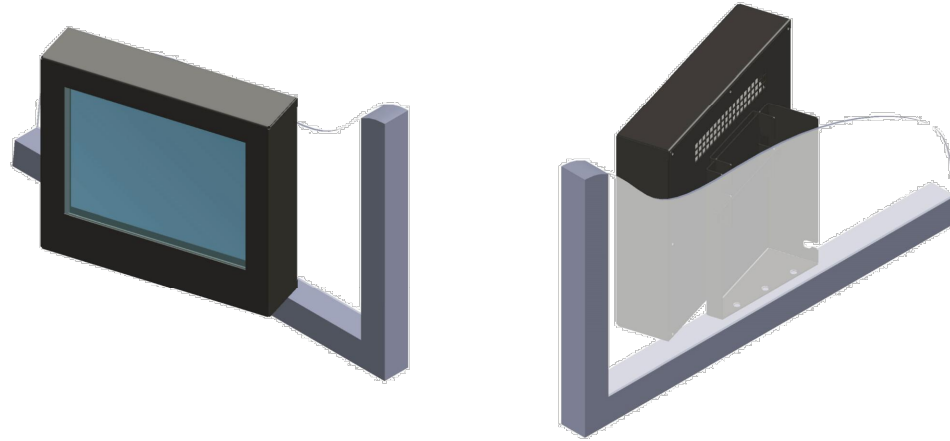


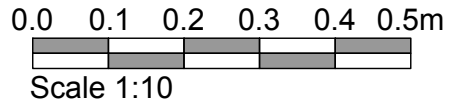


3D view (NTS)


PPC Aluminium shroud
finished in RAL 7022 Grey with
clear perspex front
15" LCD display screen (max.
illumination 1600cd/m²)

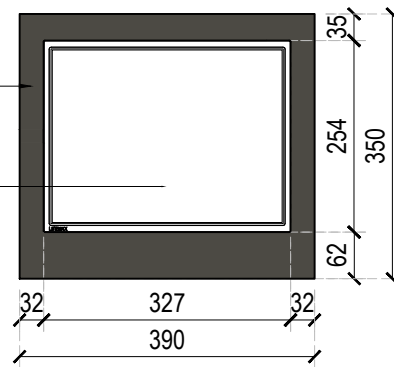

Front Elevation

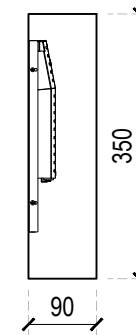

Section

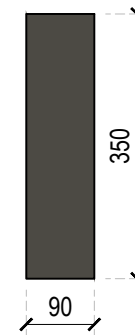

Side Elevation

- All dimensions and levels are to be checked on site.
- Any discrepancies are to be reported to the architect before any work commences
- This drawing shall not be reproduced without express written permission from AEW.
- Title overlay drawings and ownership boundaries are produced using all reasonable endeavors. AEW cannot be responsible for the accuracy or scale discrepancy of base plans supplied to them.
- All works are to be undertaken in accordance with Building Regulations and the latest British Standards.
- All proprietary materials and products are to be used strictly in accordance with the manufacturers recommendations.

Client notified of duties: **at design workshops**
Principal Designer: **TBC**
Unless noted below, all known hazards have been highlighted on the drawing.

A	09/10/19	JJ	TSS
Annotation from the Note omitted.			
REV	Date	Drawn by: -	Checked by: -
Status	Purpose of Issue		
S2	For Information		
drawing stage	PLANNING		
client			
McDonald's Restaurants Ltd			
project			
Reconnect Screen			
drawing title			
Proposed Reconnect Screen Details			
date	22/05/2019	drawn	RC
scale@A4	1:10	checked	EOH