


Site Signage Schedule

| Sign No. & Description      | Qty | Size mm(WxDxH) | Materials                                                           | Colours | Height (mm) | Projection (mm) | Text Height | Illumination                                   |
|-----------------------------|-----|----------------|---------------------------------------------------------------------|---------|-------------|-----------------|-------------|------------------------------------------------|
| McDIGIT SIGN 1              | 3   | 1648x1426x108  | PPC Aluminium Panel Housing with LCD display screen - Double screen | Grey    | 2167mm      | 108             | n/a         | Internally illuminated (Max. 600cd/m²)         |
| McDIGIT SIGN 2              | 0   | 853x1426x108   | PPC Aluminium Panel Housing with LCD display screen - Single screen | Grey    | 2167mm      | 108             | n/a         | Internally illuminated (Max. 600cd/m²)         |
| DIGITAL BOOTH SCREEN SIGN 3 | 1   | 327x90x254     | PPC Aluminium Panel Housing with LCD display screen                 | Grey    | 1030mm      | 90              | n/a         | Internally illuminated (Max. 1600cd/m² static) |

THIS DRAWING HAS BEEN PREPARED "FOR INFORMATION ONLY" USING AS BUILT DRAWINGS FROM ACONE. ALL DRAWINGS TO BE VERIFIED ON SITE BY THE MCDONALDS PM OR MAIN CONTRACTOR

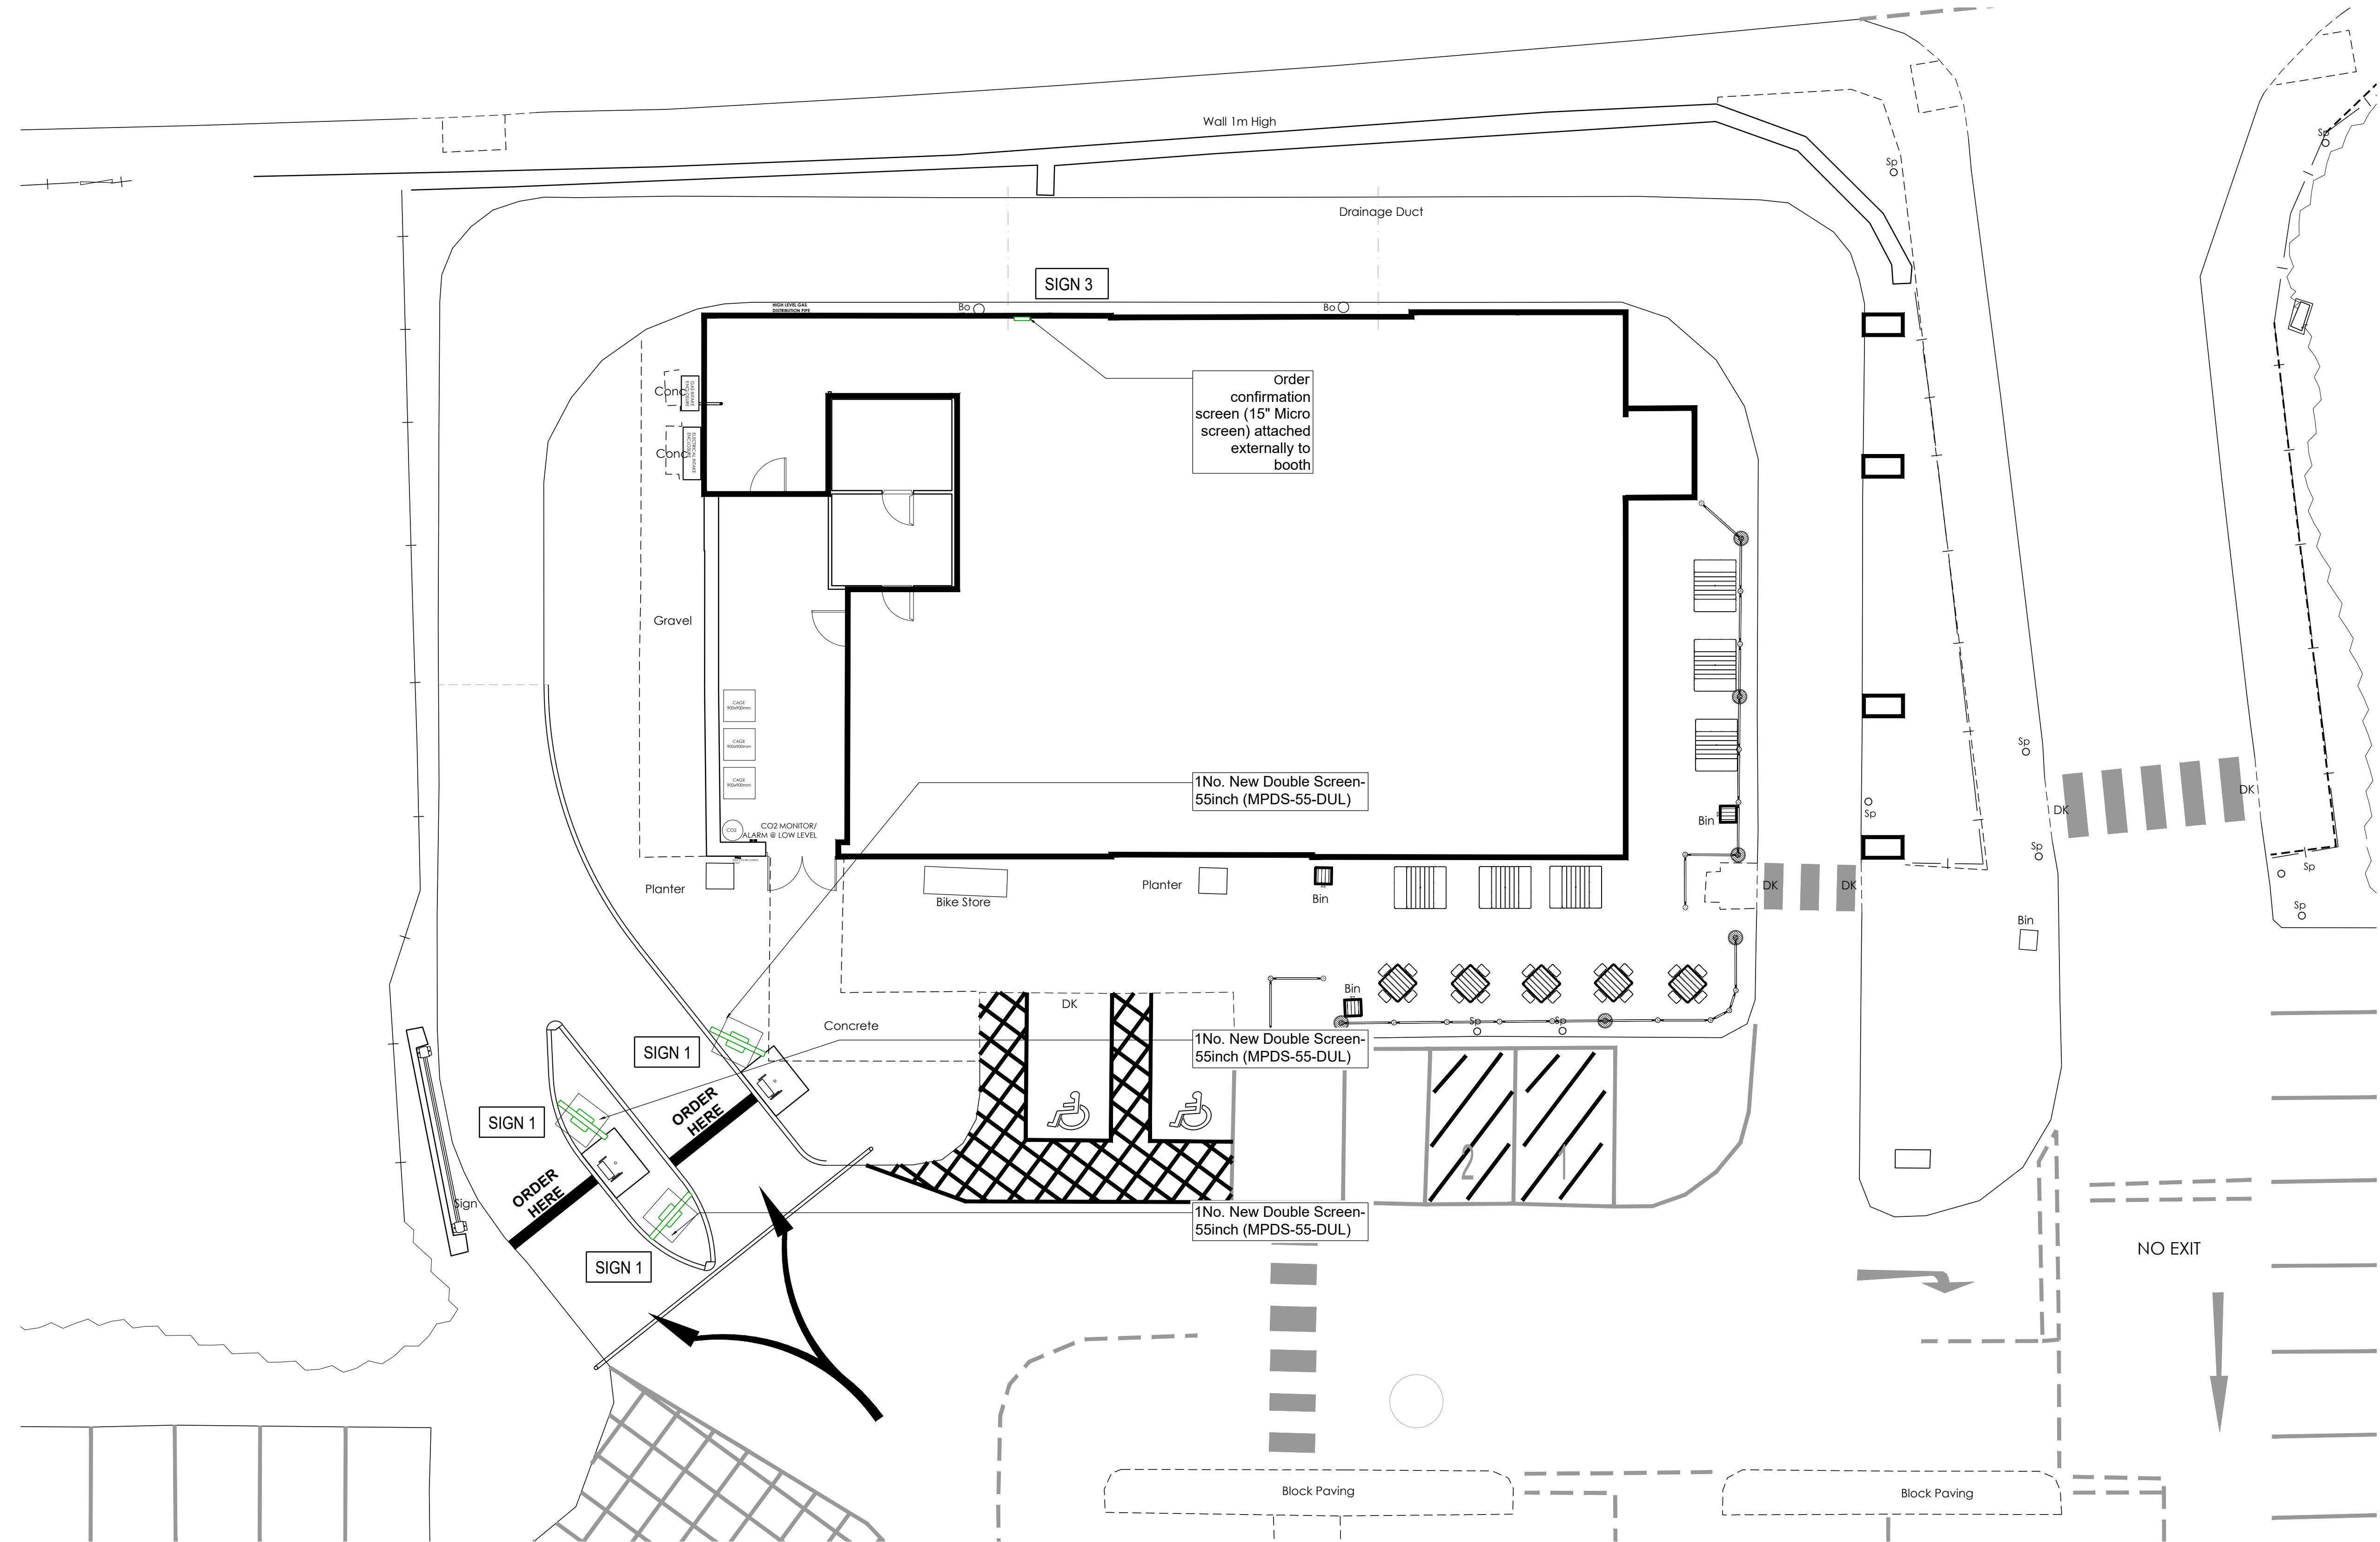

FRANCHISEE  
APPROVED

B Sign 2 removed - Email 08.01.2020 CK / GF 09.01.2020

DESIGN WORKING GROUP  
APPROVED

A Design Working Group Approved - Email 27.08.2019 LW / GF 29.08.2019

| REV | DESCRIPTION   | DR / CH | DATE |
|-----|---|---------|------|
| 1   | This drawing has been reviewed and signed off by McDonald's Restaurants Ltd any errors, changes or discrepancies should be reported to the McDonald's project manager and designers prior to commencing work on site. |         |      |

NAME (P/M): DATE: AUGUST 2019

SIGNATURE:

GENERAL NOTES:  
All works are to be undertaken in accordance with the Building Regulations and the latest British Standards. All proprietary materials and products are to be used strictly in accordance with the manufacturers recommendations. All dimensions to be checked on site prior to construction.

ON BEHALF OF:

MC DONALDS RESTAURANTS LTD  
STORE ADDRESS  
Gallagher Retail Park,  
Huddersfield HD5 0BS



STORE No  
1361

DRAWING TITLE  
Proposed Site Advertisement Plan

|                   |             |
|-------------------|-------------|
| Scale @ A1        | 1:100       |
| Created on:       | AUGUST 2019 |
| Drawn by:         | PVM         |
| Checked by:       | GF          |
| Purpose of Issue: | PLANNING    |

OPEN architecture

Anton House  
South Park  
Sevenoaks / Kent / TN13 1EB

www.openarc.co.uk  
T +44 01732 779580  
F +44 01732 741316

| Job Reference | Store Number | Drawing No | Rev |
|---------------|--------------|------------|-----|
| 19121         | 1361         | 301        | B   |