



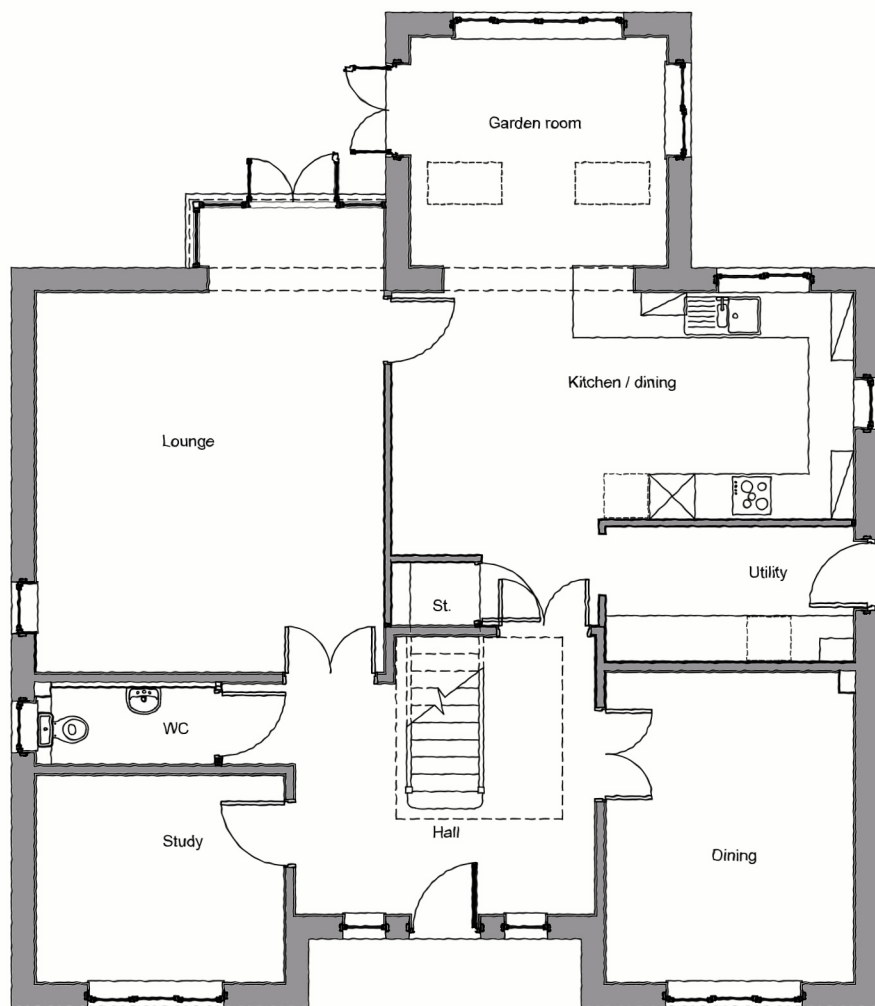

Ground Floor Plan

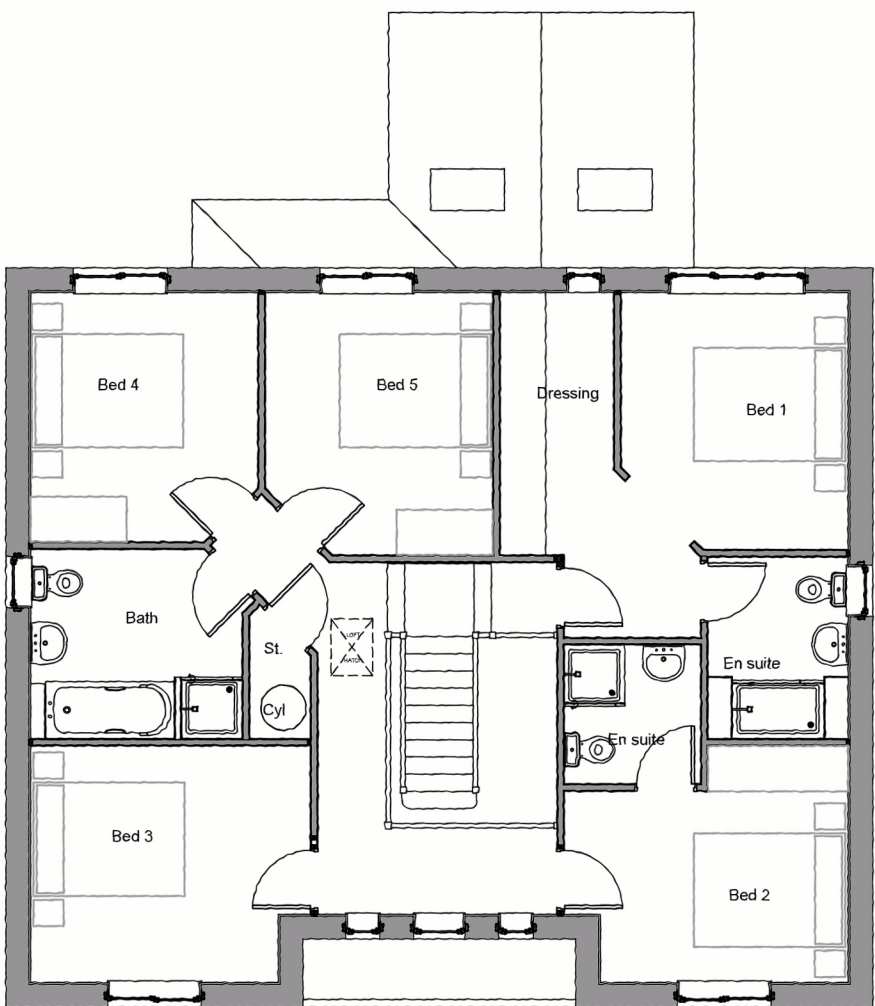

First Floor Plan



Harron Homes Limited
Colton House
Temple Point
Bullerthorpe Lane
Leeds
LS15 9JL
Tel: 0113 204 4670
Fax: 0113 204 4677
Web: www.harronhomes.co.uk

status:	PLANNING DRAWING		
project:	EDLINGHAM STONE		
title:	FLOOR PLANS		
drawn:	KW	date:	DEC 2016
checked:	CS	scale:	@ A3:1:100
job no:	P/D	drg no:	PD/04/04 -