





PERSPECTIVE VIEW

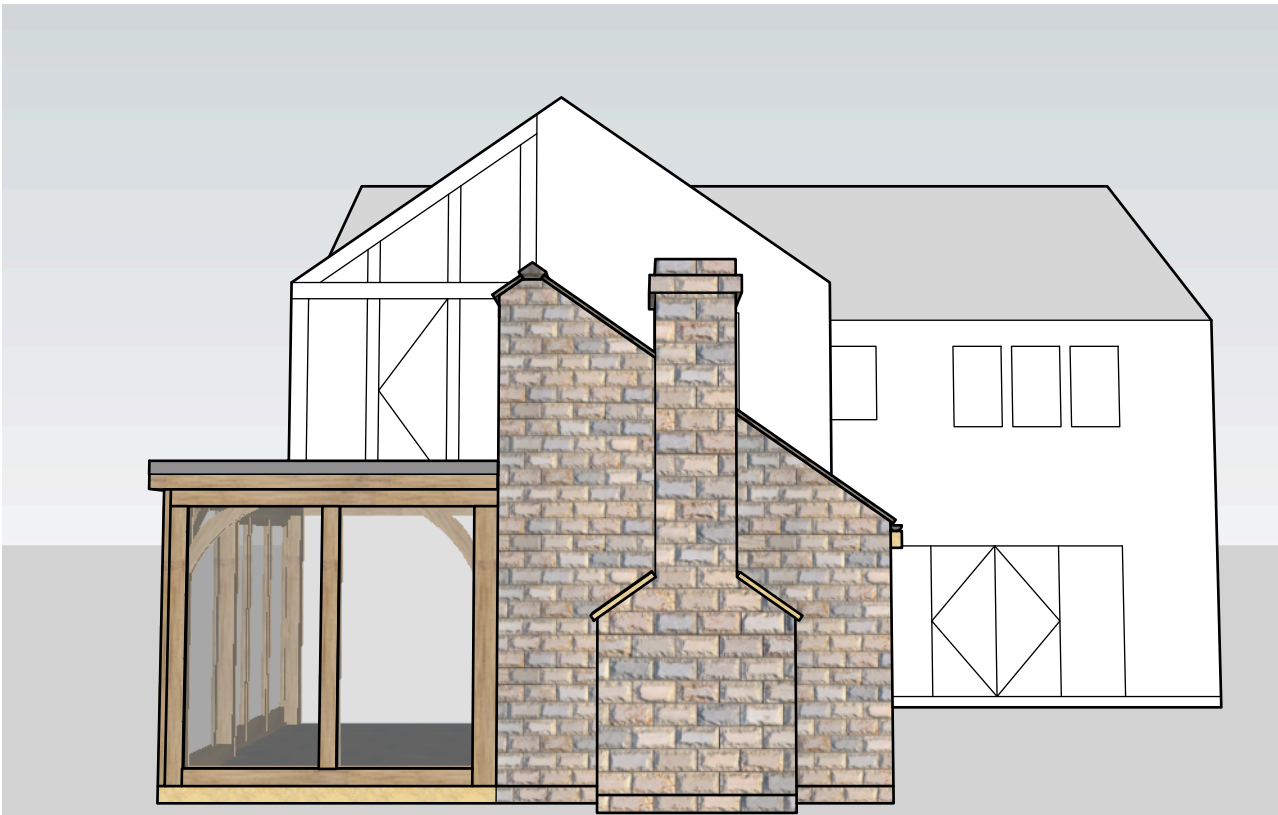

FRONT ELEVATION



PERSPECTIVE VIEW

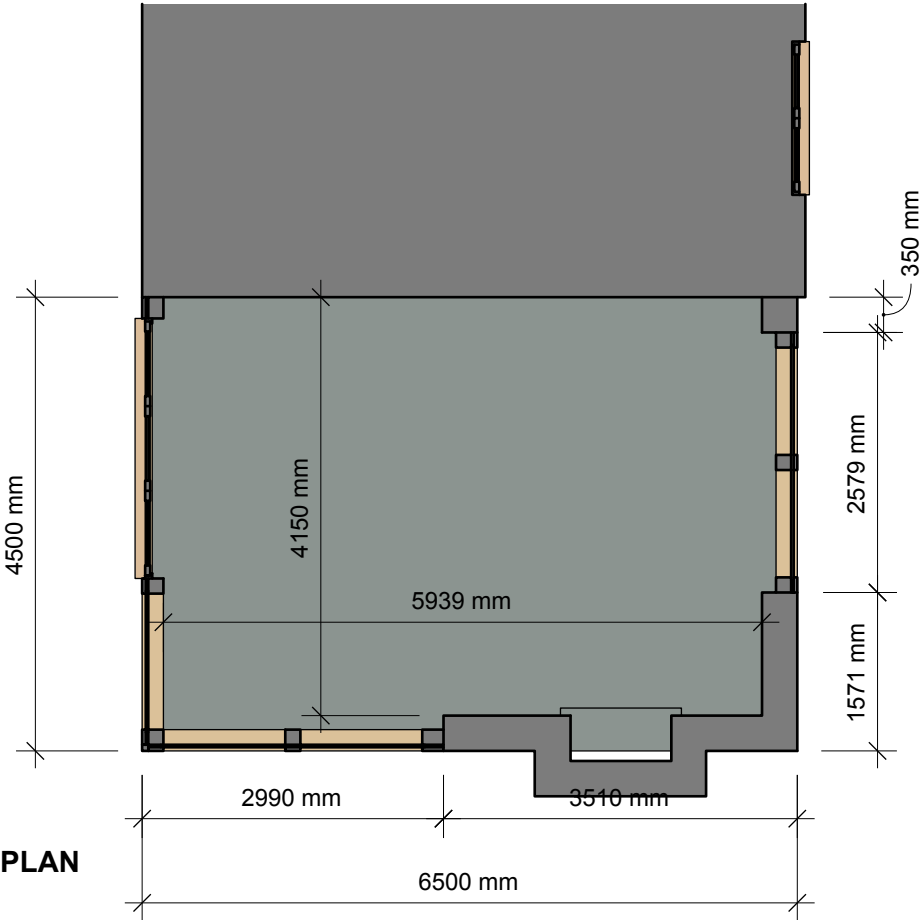

FLOOR PLAN

REVISIONS		REMARKS
MM/DD/YY		
1	03 / 04 / 2020	Revised to suit comments.
2	07 / 04 / 2020	Revised to show chimney & duo pitch apex.
3	/ /	...
4	/ /	...
5	/ /	...

PARAGON OAK	
Extension Design	

Scale @ A3: n/a	Client: Mathew Ainley
Drawing No: MA01	Site: Plot 4, Park Farm,
Date: 27 / 03 / 2020	Farnley Tyas.

MA	01
----	----