



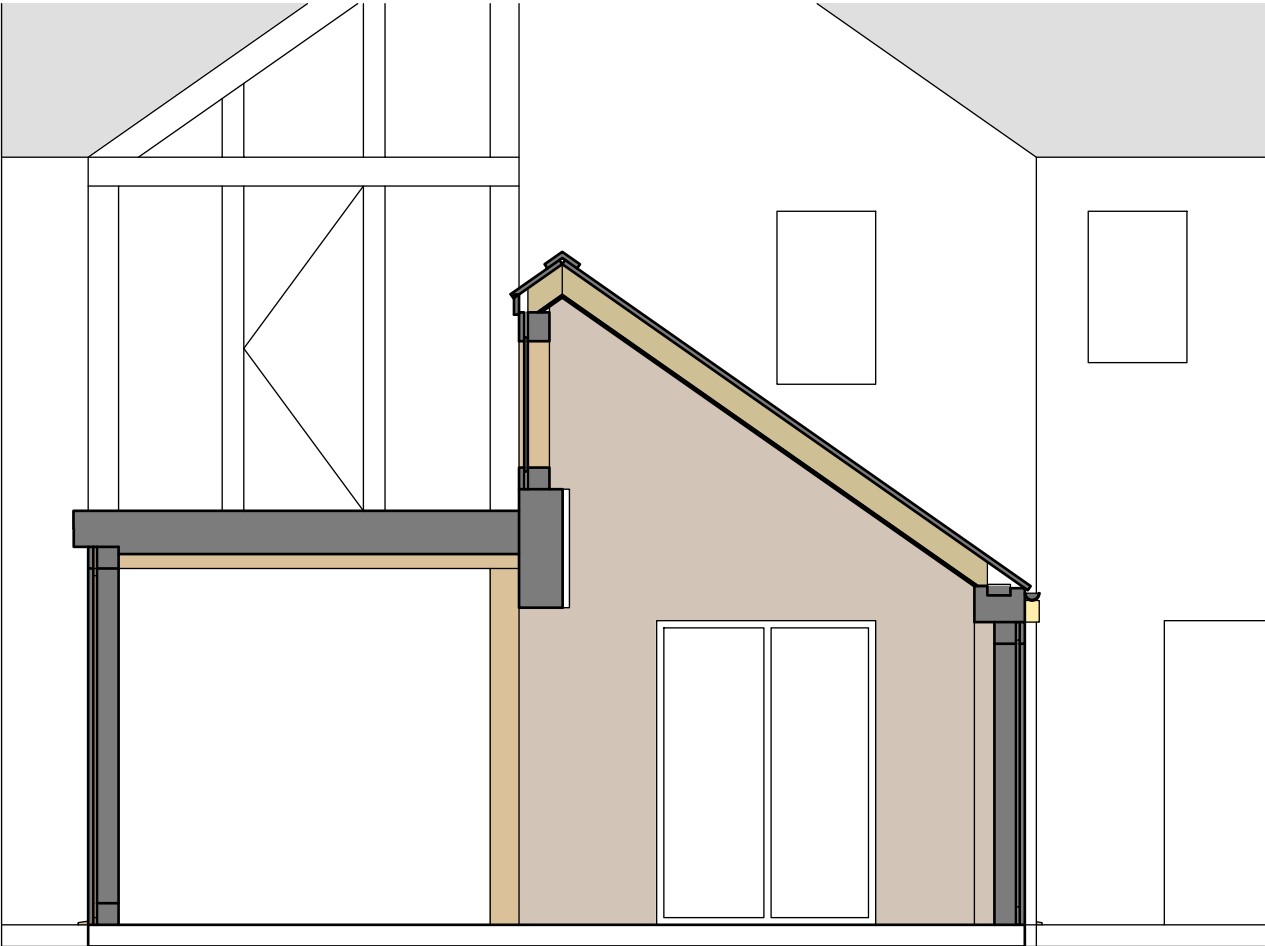

SECTION THROUGH LOOKING TOWARDS HOUSE

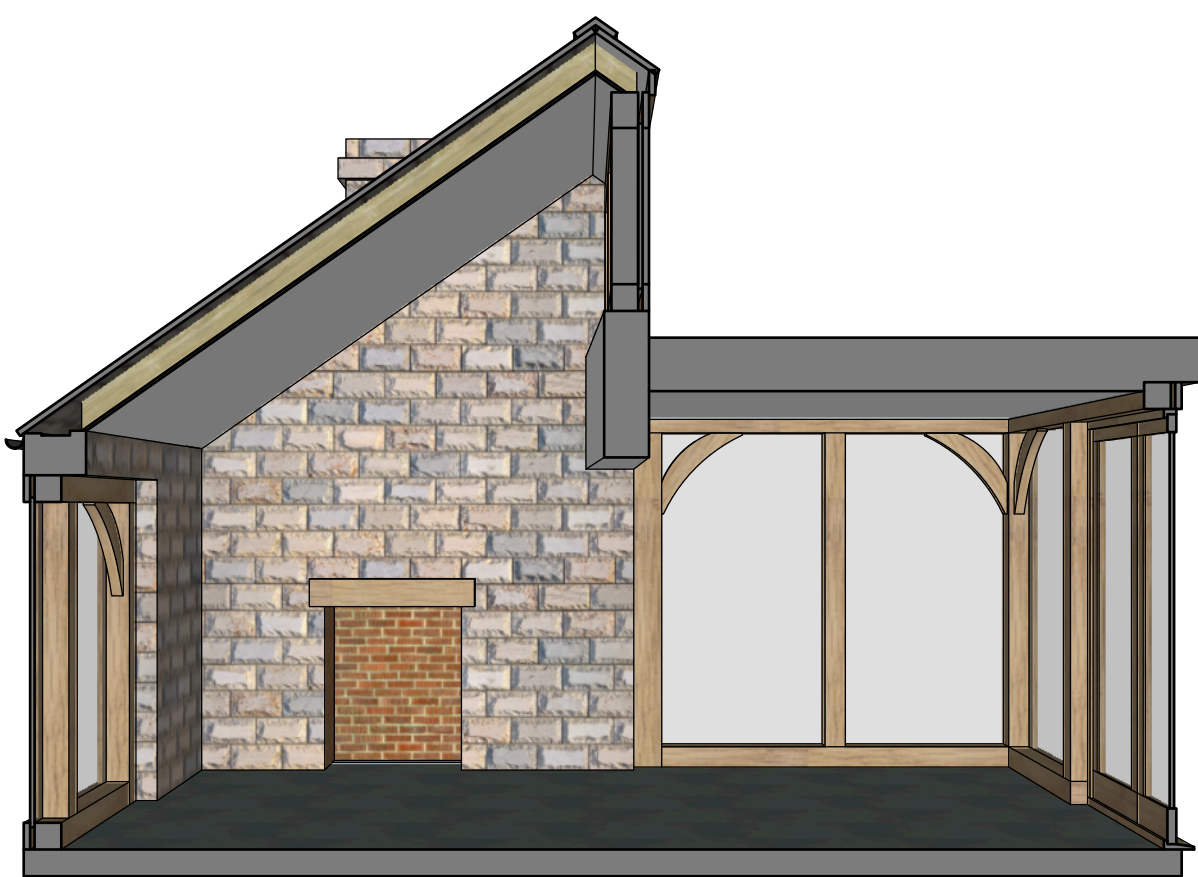

SECTION THROUGH LOOKING AWAY FROM HOUSE

MA	02	Client: Mathew Ainley Site: Plot 4, Park Farm, Farnley Tyas.	Scale @ A3: n/a Drawing No: MA02 Date: 27 / 03 / 2020	PAGON OAK Extension Design	REVISIONS		
					MM/DD/YY	REMARKS	
					1 03 / 04 / 2020	Revised to suit comments.	
					2 07 / 04 / 2020	Revised to show chimney & duo pitch apex.	
					3 / /	...	
					4 / /	...	
					5 / /	...	