
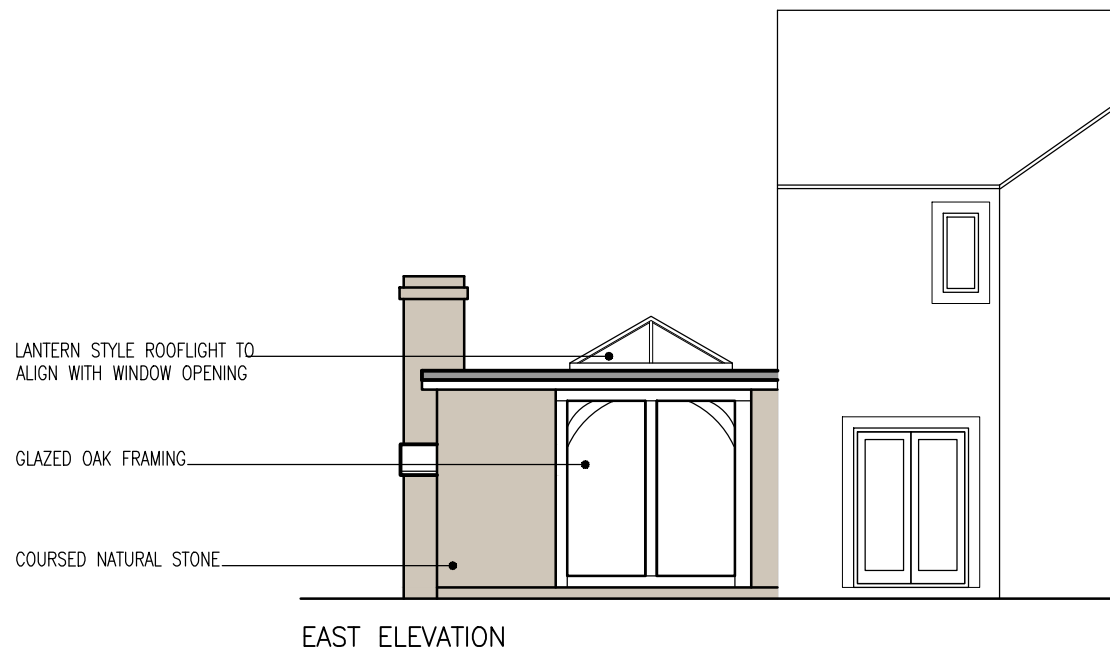
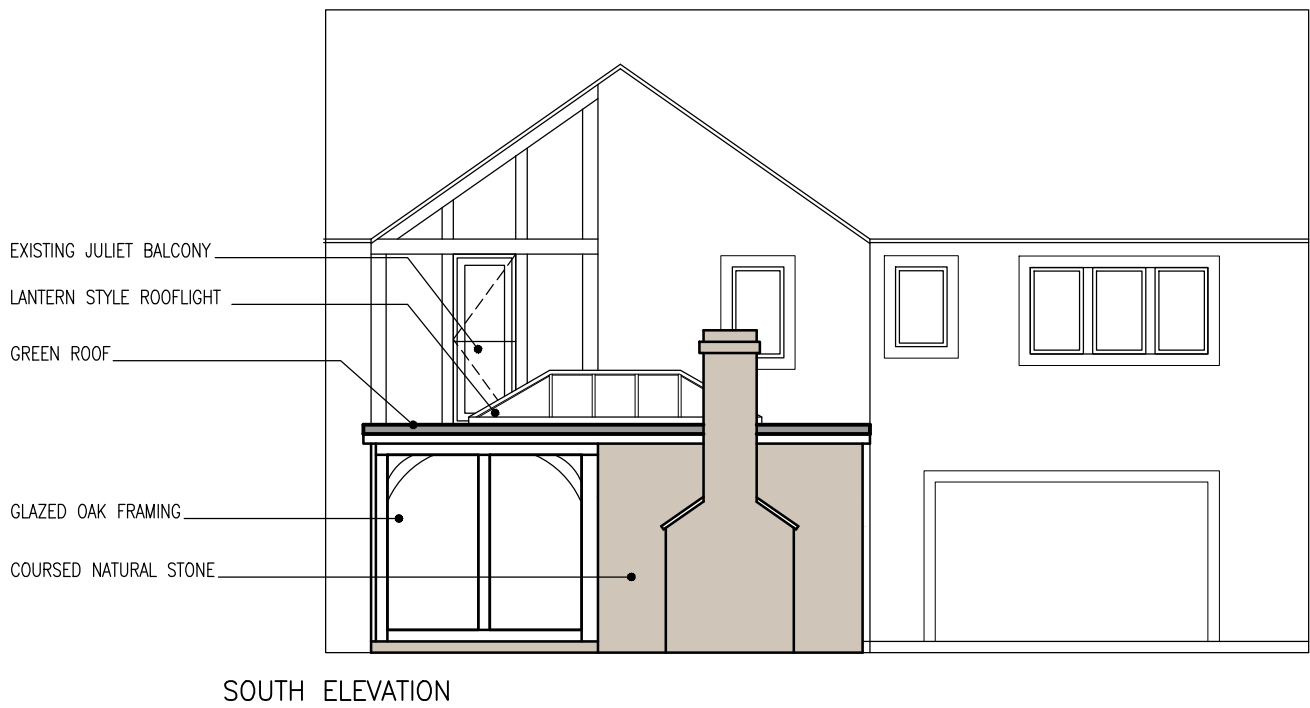


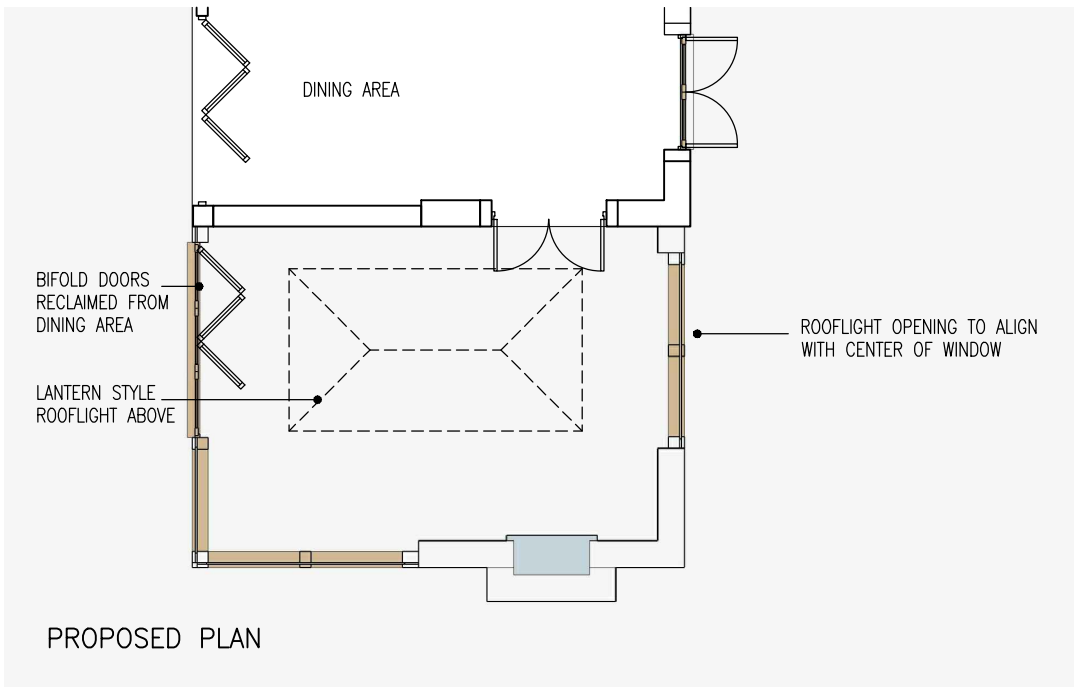

01	03.07.20	Green Roof Added
02	25.08.20	Pitched Roof Removed
03	02.09.20	Rooflight Added
-	-	-