




Schedule of Accommodation								
To be read in conjunction with drawing no. 3049-0-002 -B- New Option								

To be read in conjunction with drawing no. 3049-0-002 -B- New Option

Ref.	Type	No. of Units	Percentage	Sq. Ft.	Total Sq. Ft.
A	Terrace	11	25.00	789.00	8679.00
B	Semi/Terrace	11	25.00	897.00	9867.00
C	Detached	8	18.18	1015.00	8120.00
D	Semi-detached	6	13.64	1213.00	7278.00
E	Detached	5	11.36	1282.00	6410.00
F	Detached	3	6.82	1528.00	4584.00
	Totals	44	100.00		44938.00

DO NOT SCALE - ALL DIMENSIONS & LEVELS TO BE CHECKED ON SITE - THIS DRAWING IS COPYRIGHT

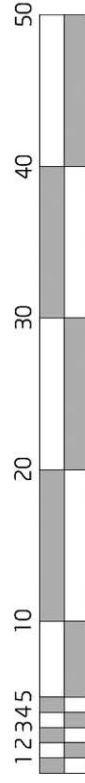

NO THROUGH ROUTE

SKETCH
subject to structural review
subject to accurate measured survey

[illegible]