


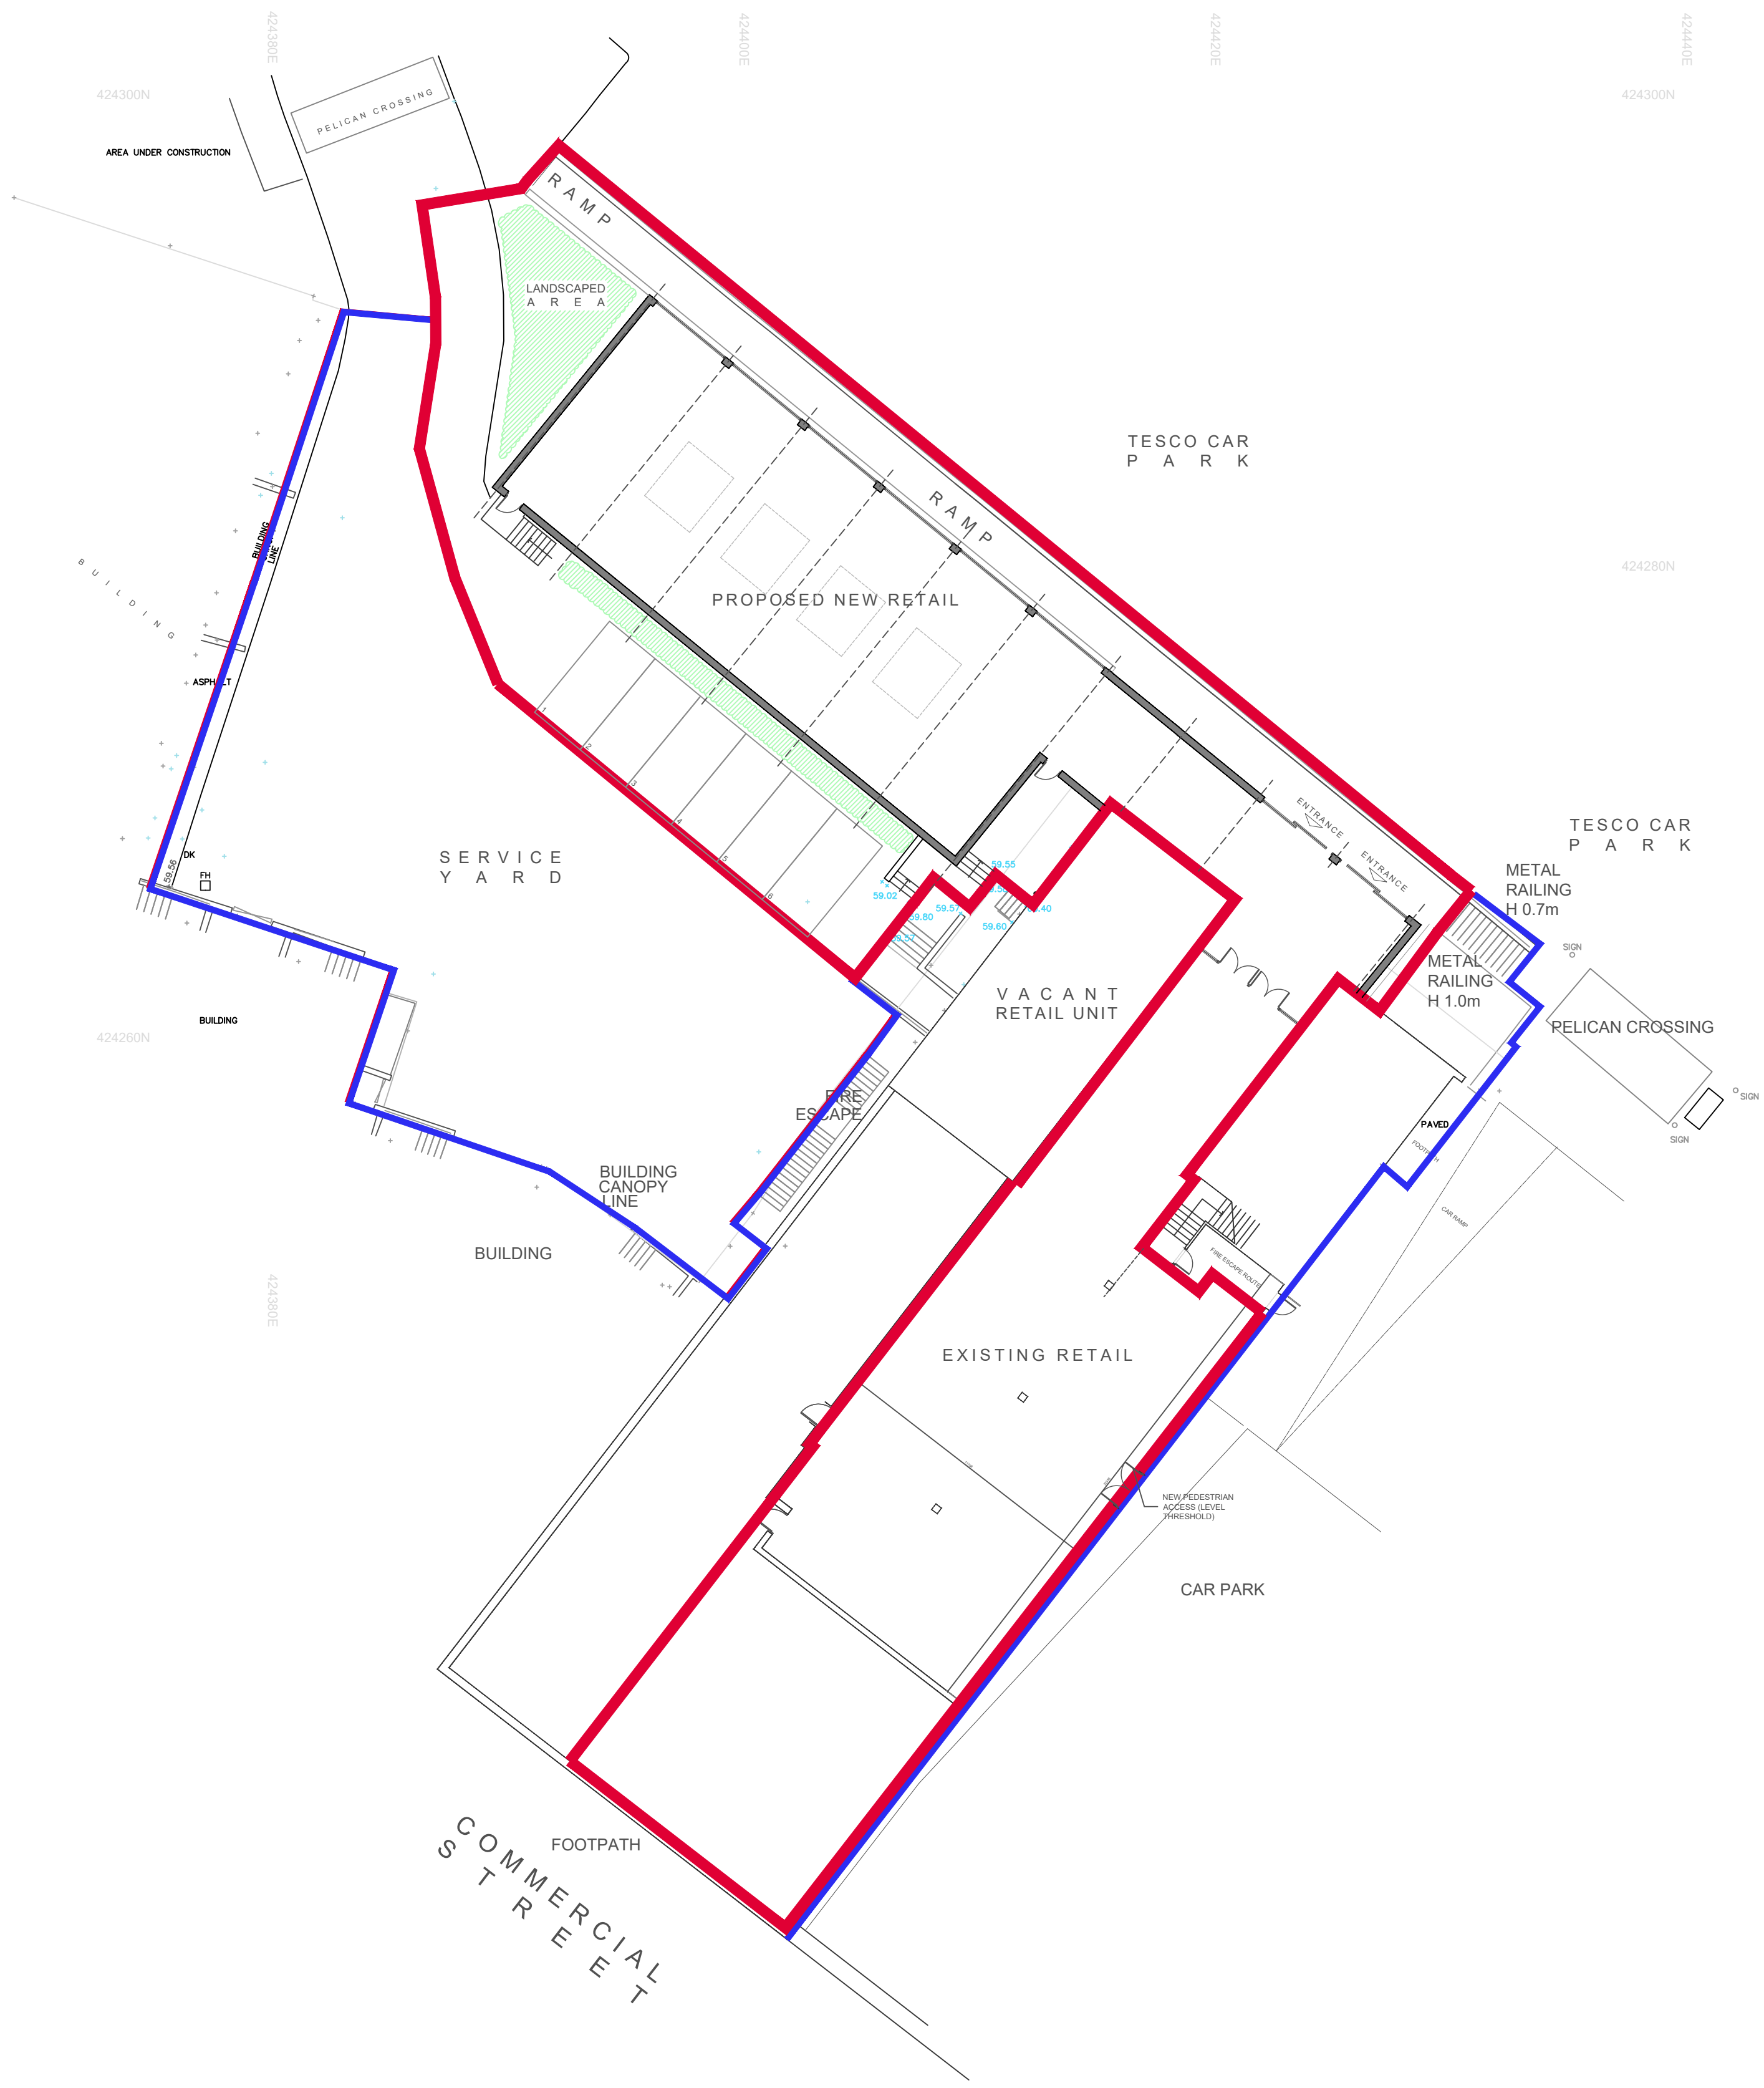

PROPOSED LAYOUT PLAN

COLE GORNALL CROSS ARCHITECTS 15 WOODHALL PARK CRESENT EAST PUDSEY, LEEDS, LS28 7HG 077866 34314	PROJECT PROPOSED RETAIL UNITS AT REAR ALFRED'S WAY, BATLEY FOR Z&F PROPERTIES LTD.	TITLE PROPOSED PLANS		SCALE 1:200@A1		JOB No. 2014	DWG No. A(PL)-04	REV.	DATE	DESC.	REV.	DATE	DESC.
		STAGE PLANNING		DRAWN MC	CHECK. MC	DATE 04.2020							