


LANDSCAPE KEY.

- Grassed Area**
-Established from Seed or Turf
- Back to Back Timber Fence**
1.8m Fence Height
Vertical Feathered Edge Timber
- Block Paving**
Marshalls Piora Permeable Paving
Colour - Harvest
- Indian Stone Paving**
Colour - Green Grey
- Tarmacadam Highway**
Tie into existing levels
Existing to be made good
- Bin Storage & Presentation**
- Electric Vehicle Charging point**

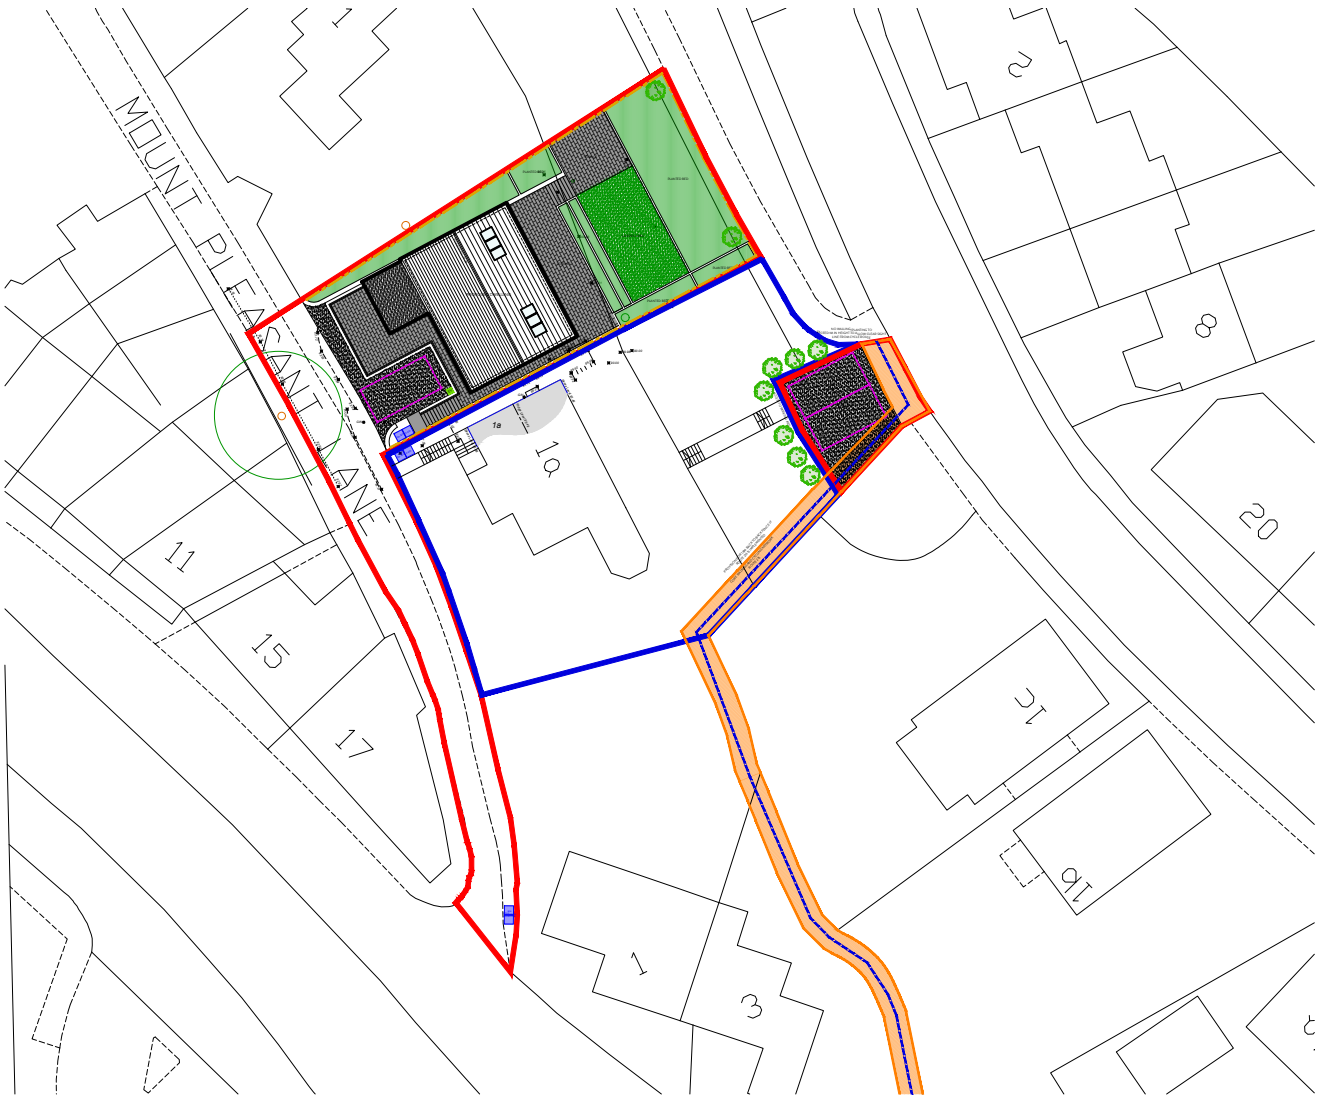

PROPOSED BLOCK PLAN
1:500

REVISION	DESCRIPTION	DATE	STATUS	PROJECT TITLE			
A	ALTERATIONS TO PLANNERS COMMENTS	01/12/20	FEASIBILITY DRAWING	MOUNT PLEASANT			
B	ALTERATIONS TO PLANNERS COMMENTS	09/12/20					
C	ALTERATIONS TO PLANNERS COMMENTS	25/02/21					
D	ALTERATIONS TO PLANNERS COMMENTS	01/04/21					
-	-	-	ORANGE DESIGN STUDIO. ARCHITECTURAL PRACTICE	DRAWING TITLE			
-	-	-		BLOCK PLAN			
-	-	-		SCALE	DRAWN	CHECKED	PROJECT REFERENCE
-	-	-		1:200	EG	JH	ODS 19/89
-	-	-		PAPER SIZE	DWG NUMBER	DATE	REVISION
-	-	-	A3	(20)002	25/03/20	D	
-	-	-	hello@orangedesignstudio.co.uk 59A, Huddersfield Road, Mirfield, WF14 8AA orangedesignstudio.co.uk 01924 650930	CLIENT			MR M HUNT
COPYRIGHT © ORANGE DESIGN STUDIO LIMITED							