


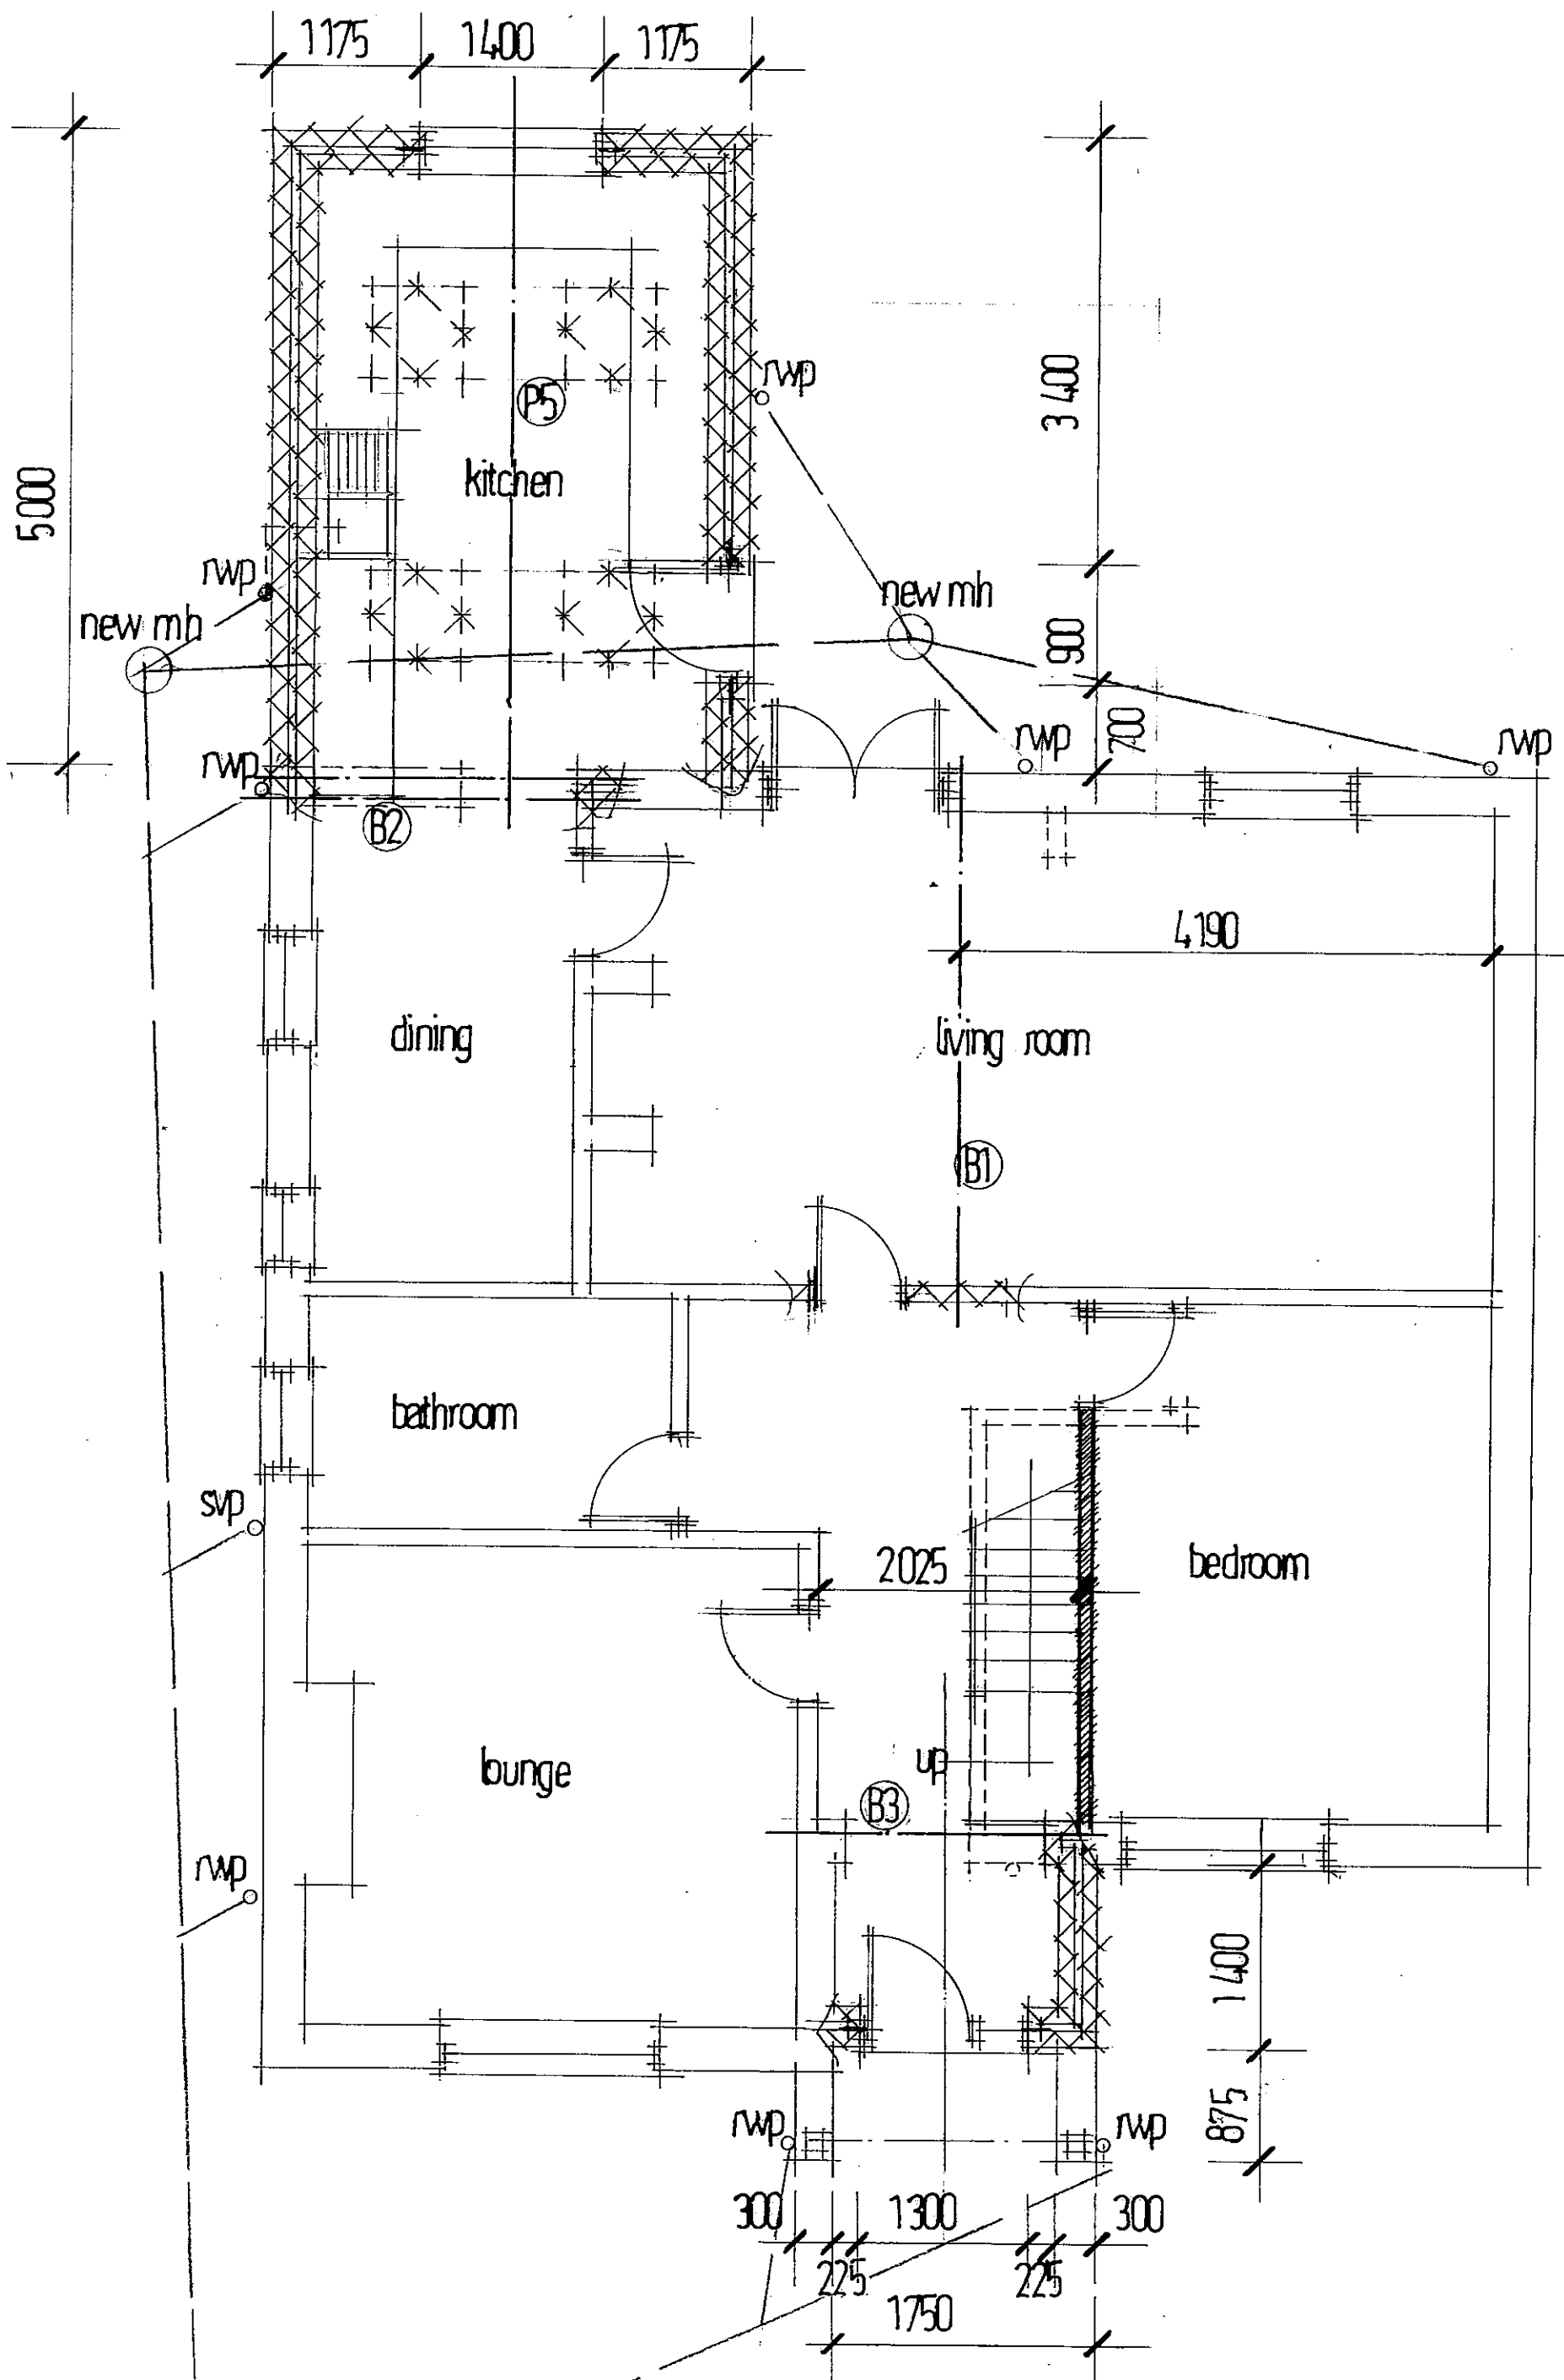

GROUND FLOOR

9 STAINCROSS AVENUE

CROSLAND MOOR

DRG NO 1945-3

HUDDERSFIELD

SCALE 1:50