
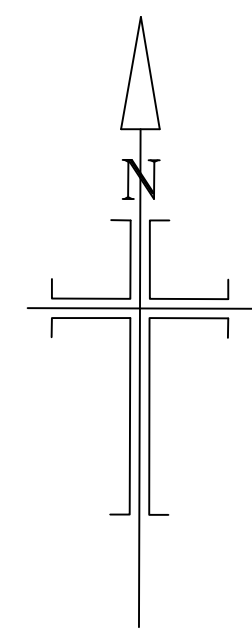
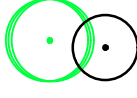
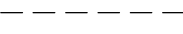
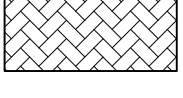


NORTH

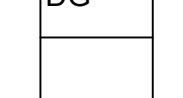

BRADFORD ROAD

-  Indicative landscaping
-  turf
-  1.8m screen fence
-  1.8m screen wall/fence
-  Block paving
-  Double detached garage

CASEY DESIGNS
STRUCTURAL / ARCHITECTURAL
DRAUGHTING & DESIGN SERVICES
TEL: 07932612088

Location / Town: CLECKHEATON

Site Address: BRADFORD ROAD

Client Name: LAKELAND PROPERTIES

Drawn By: SC

Drawing Title:

SITE LAYOUT

Drawing No: 216BR-SL2

Scale: 1/500

Sheet Size: A1

Rev: