


0m 5m
SCALE BAR 1:50

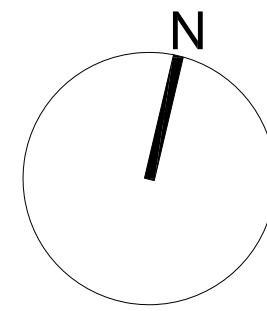

FIGURED DIMENSIONS ONLY TO BE USED

Notes

All dimensions to be site checked by contractor prior to the commencement of works.


Proposed structural elements shown indicatively and are to be designed by SE.

Revisions

Thomas Morgan Architect
30 New North Road
HD7 5BW
www.thomas-morgan.co.uk

20 Weavers Avenue
Golcar
HD7 4RR

Key Plan

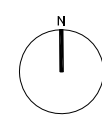

Drawing Title

**EXISTING &
PROPOSED ROOF
PLAN**

Scale bar

Scale 1:50@A1

Status PLANNING

First Issued 27/07/2020

Job No.

2010

Dwg. No.

/ 102

Rev.

-

① EXISTING ROOF PLAN
1:50@A1

② PROPOSED ROOF PLAN
1:50@A1