




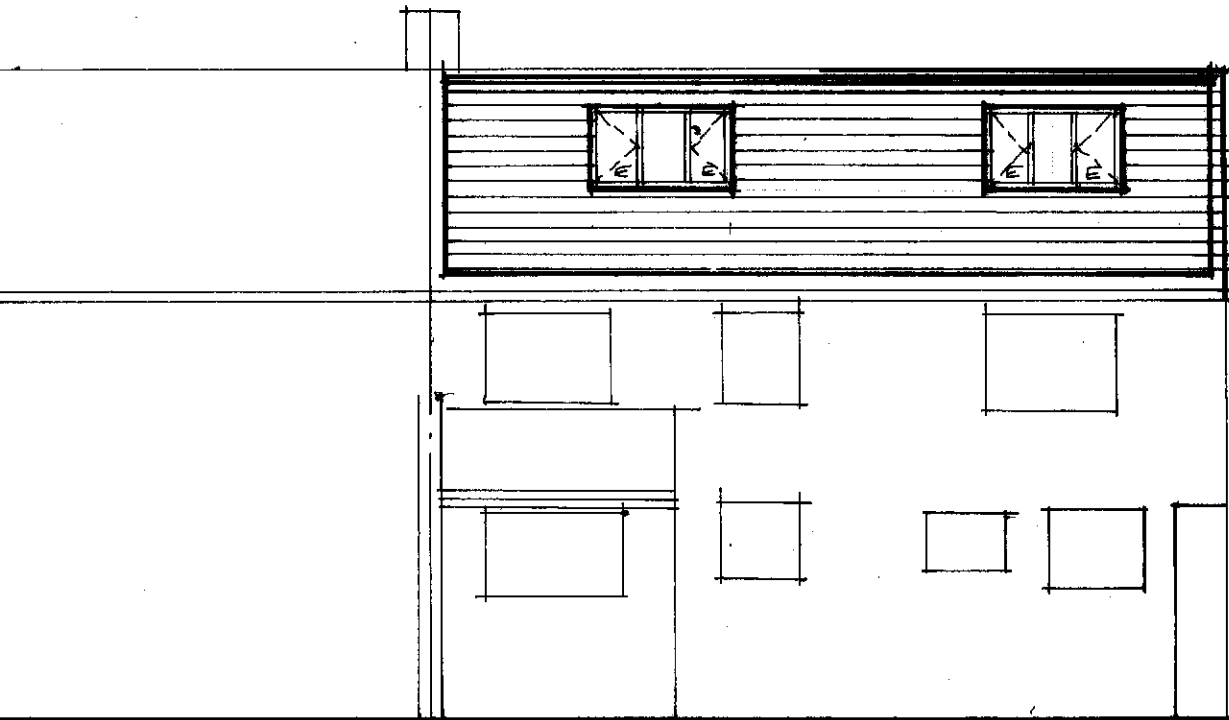

REAR 1:100

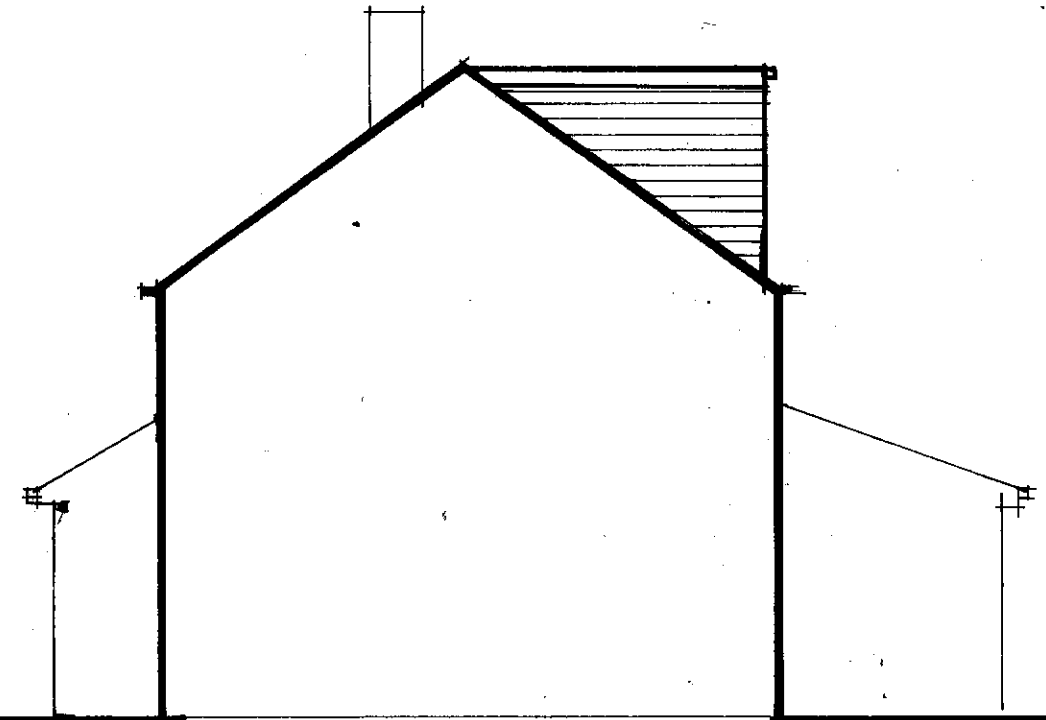


SIDE 1:100

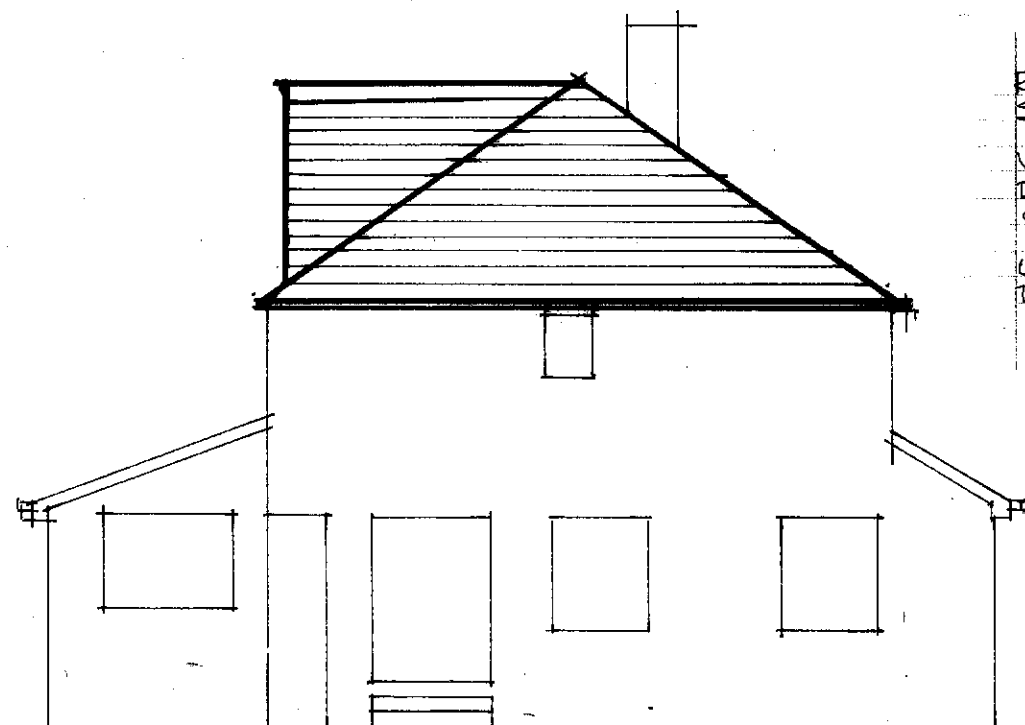

SIDE 1:100

RAINWATER GOODS, FASCIA &
SOFFIT TO MATCH EXTG.
VERTICAL TILE HANGING TO
DORMER FACE CHECKS &
GABLE END TO MATCH EXTG.
UPVC DOUBLE GLAZED WINDOWS
TO MATCH EXTG.

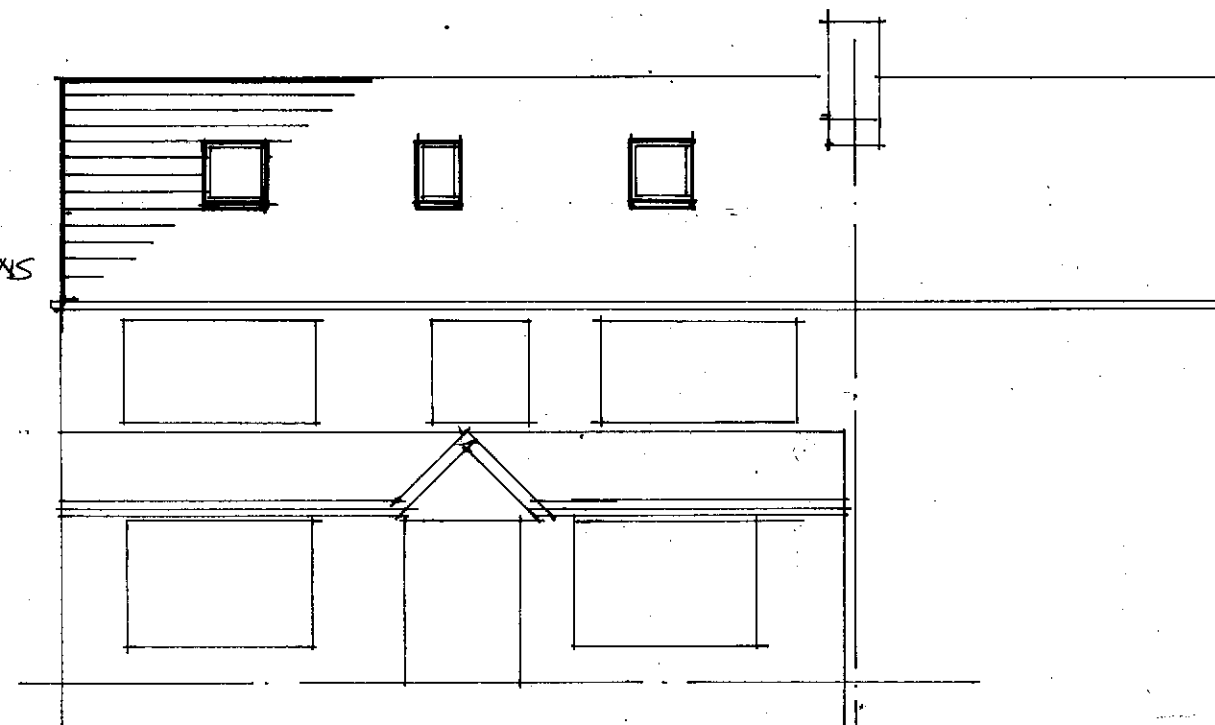

FRONT 1:100